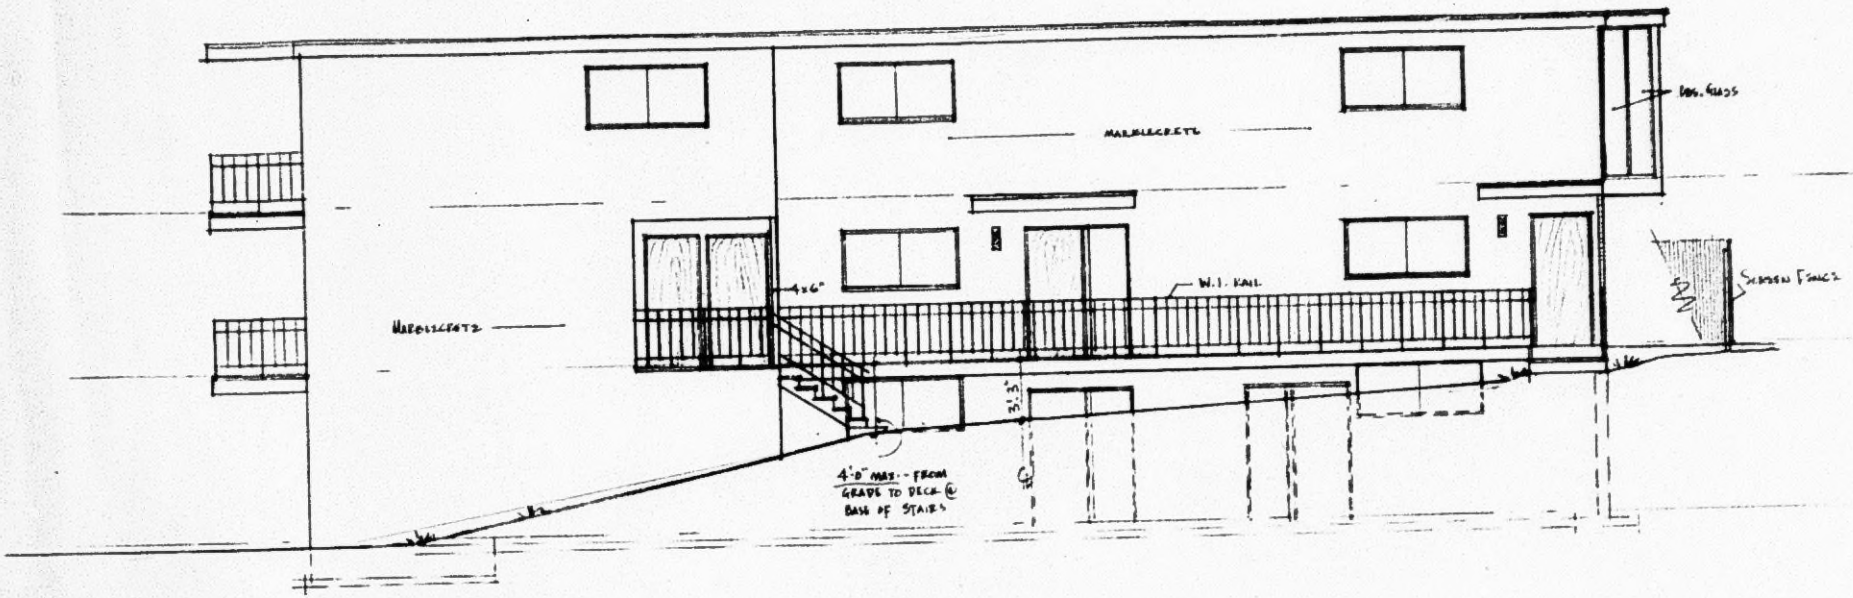

NORTH ELEVATION

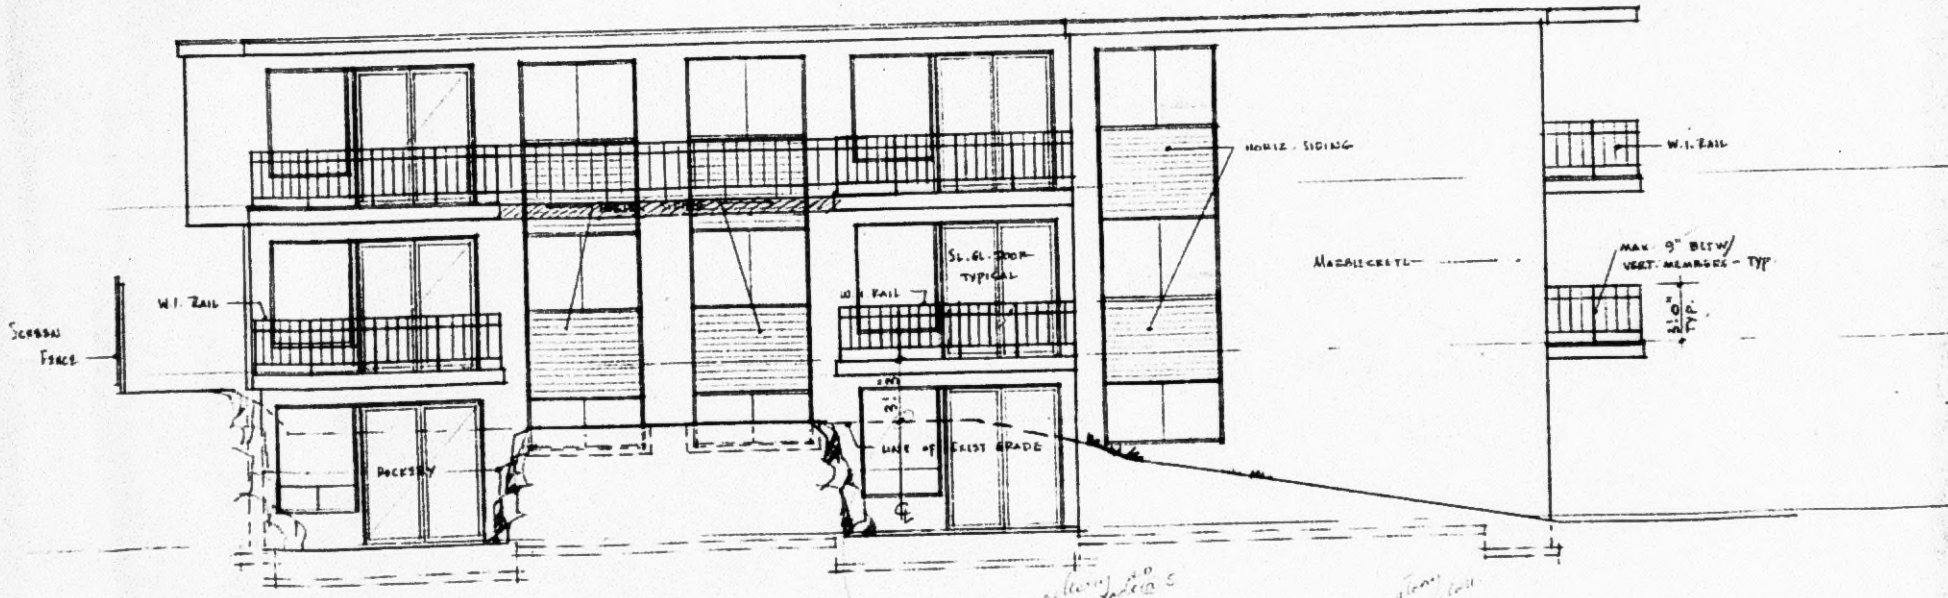

SOUTH ELEVATION SCALE 1/4" = 1'-0"

AN 8 UNIT APARTMENT FOR THORNBERG CONST. CO.

WARREN & MATTSON 1413 - N.E. 80TH.

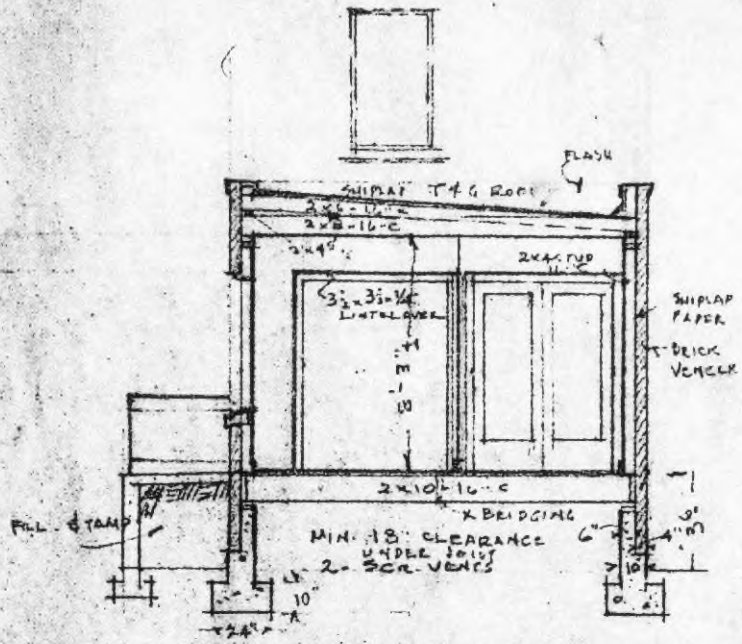

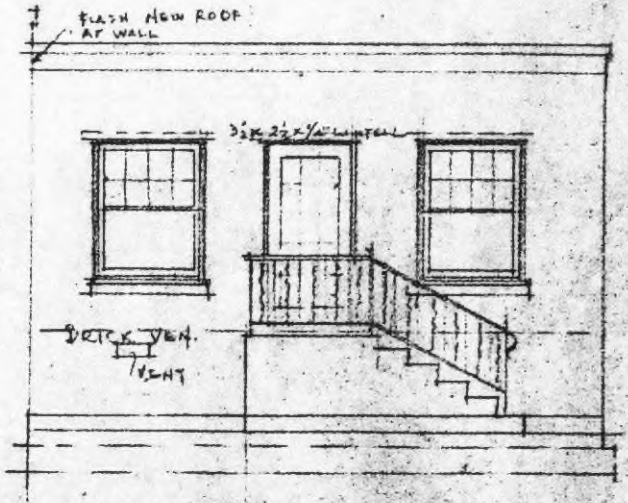

ALL MEASUREMENTS CHECKED ON JOB BEFORE STARTED

GARAGE SAME OWNER

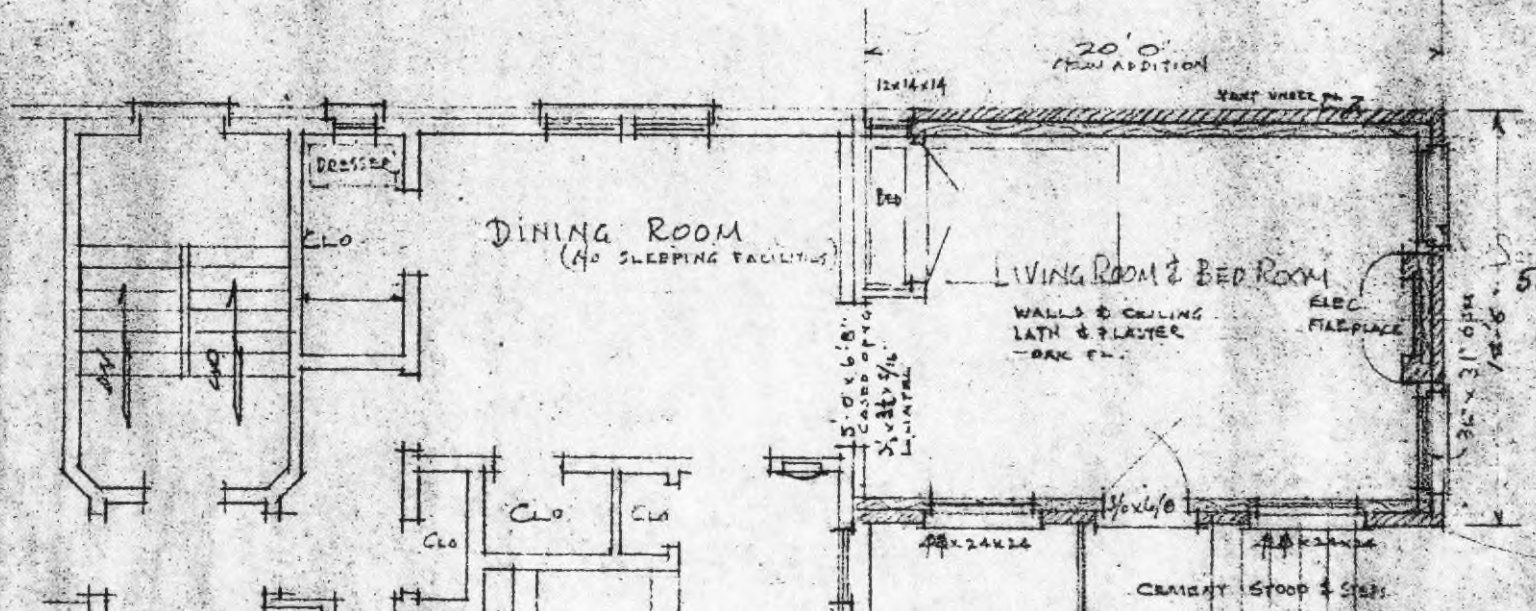

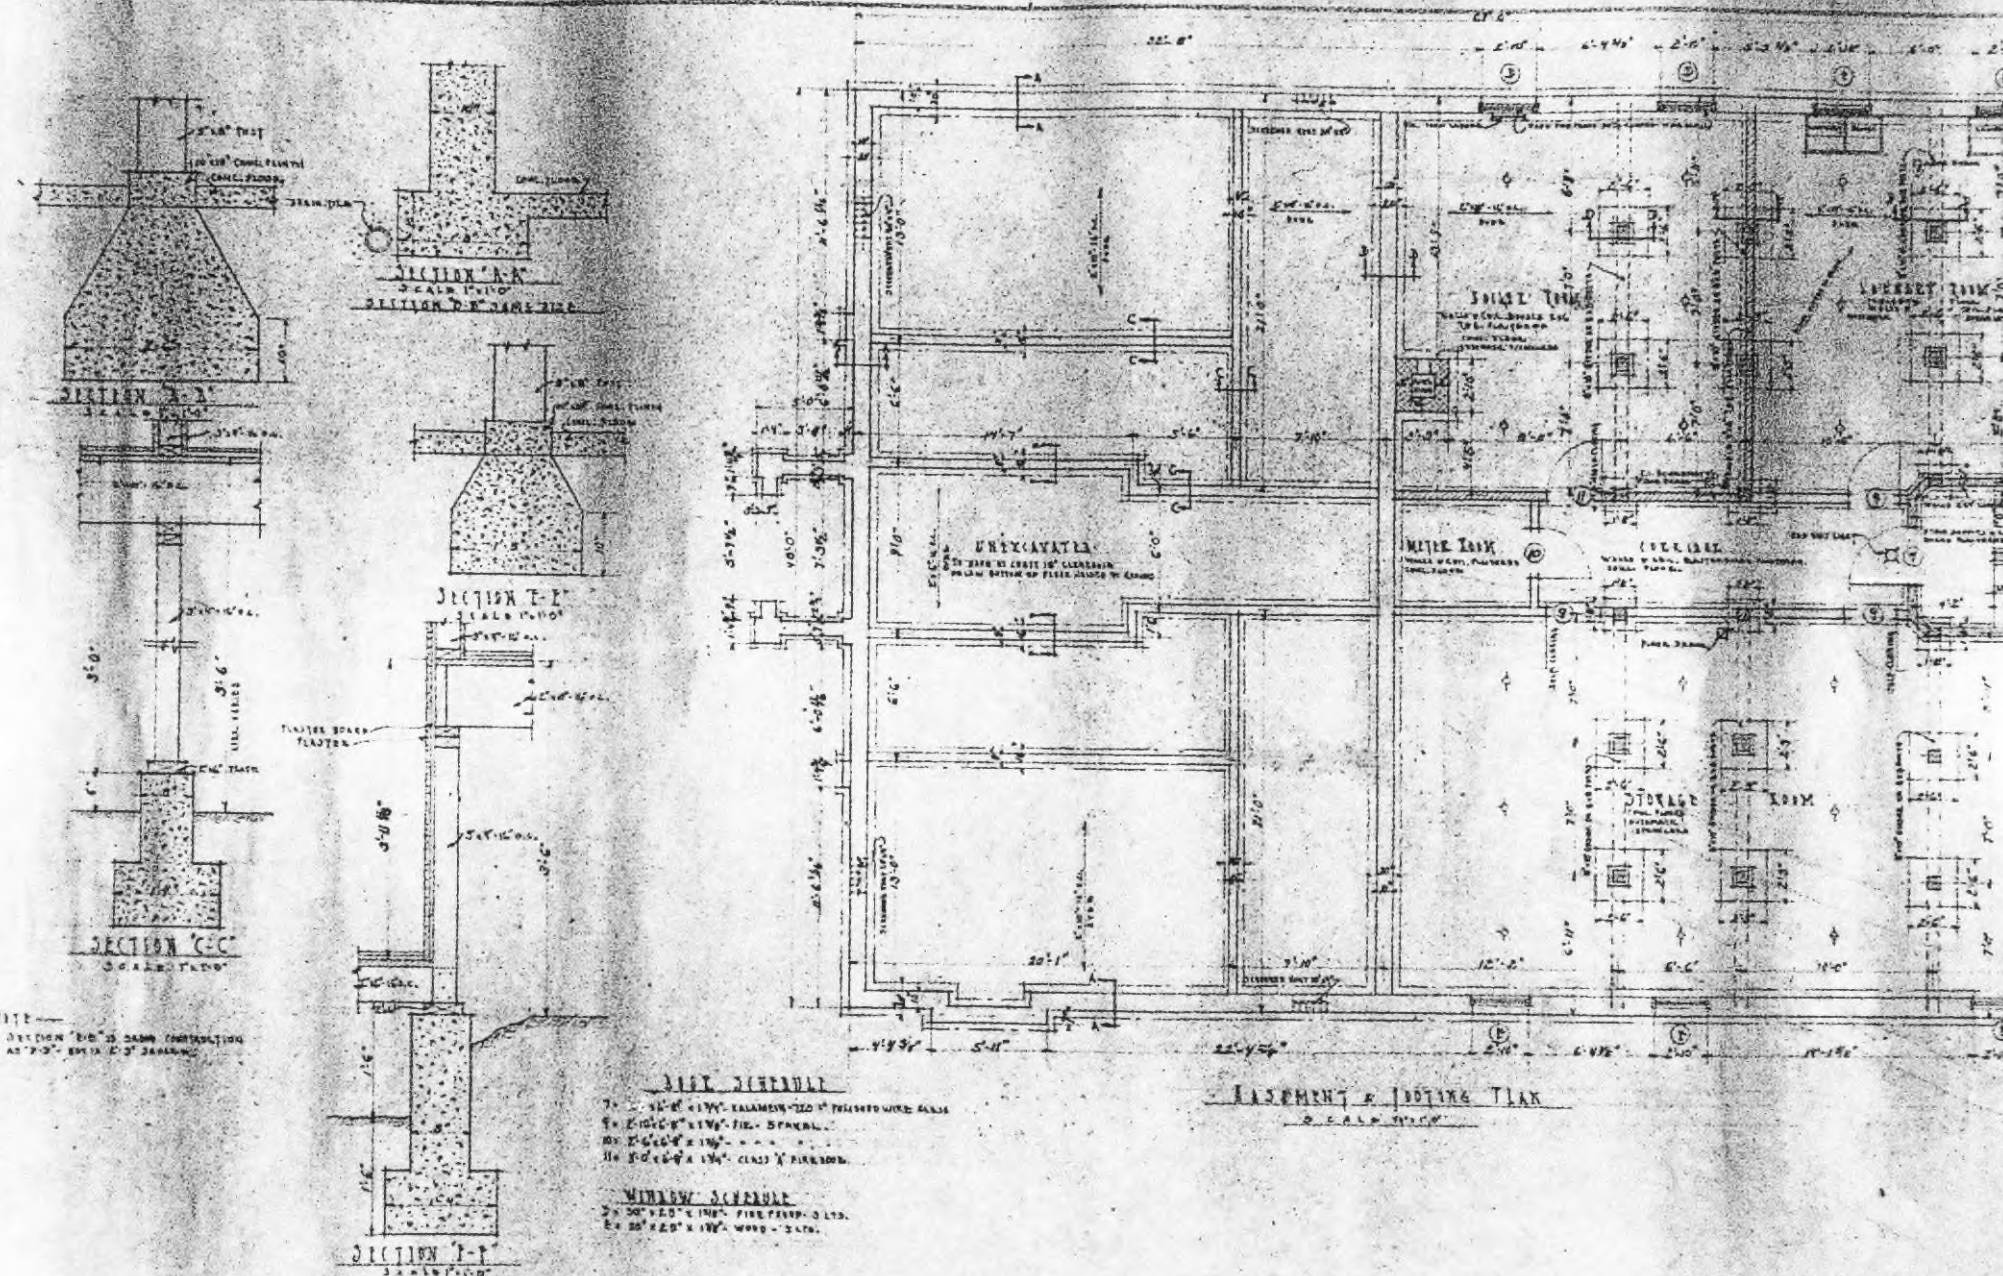

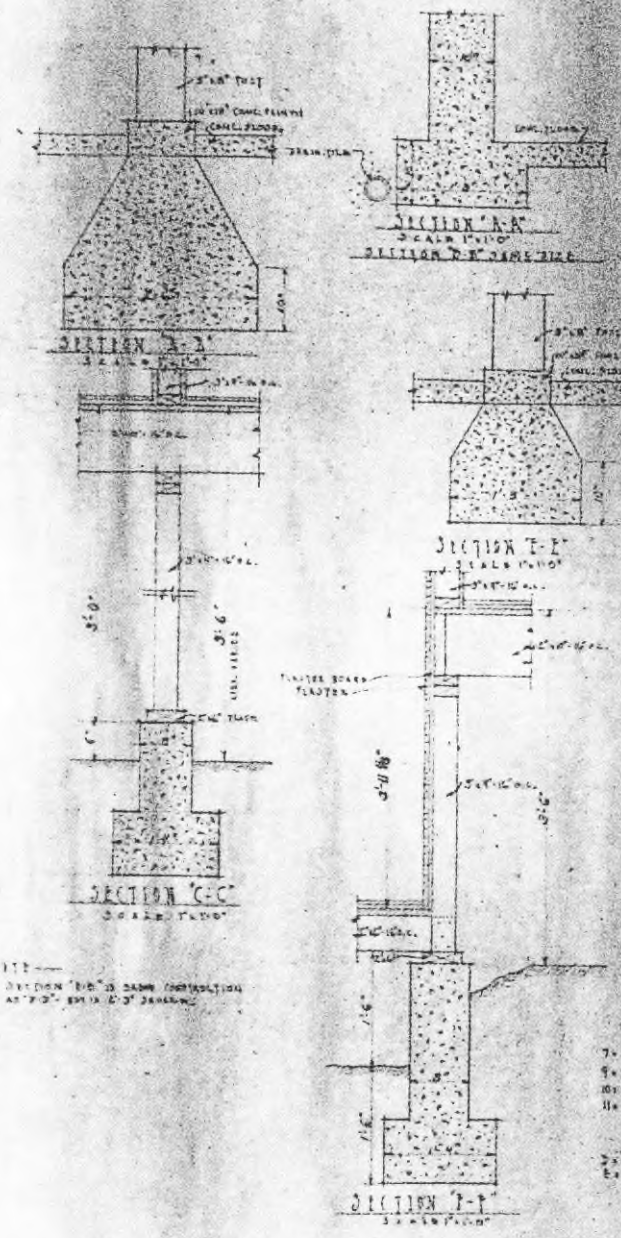

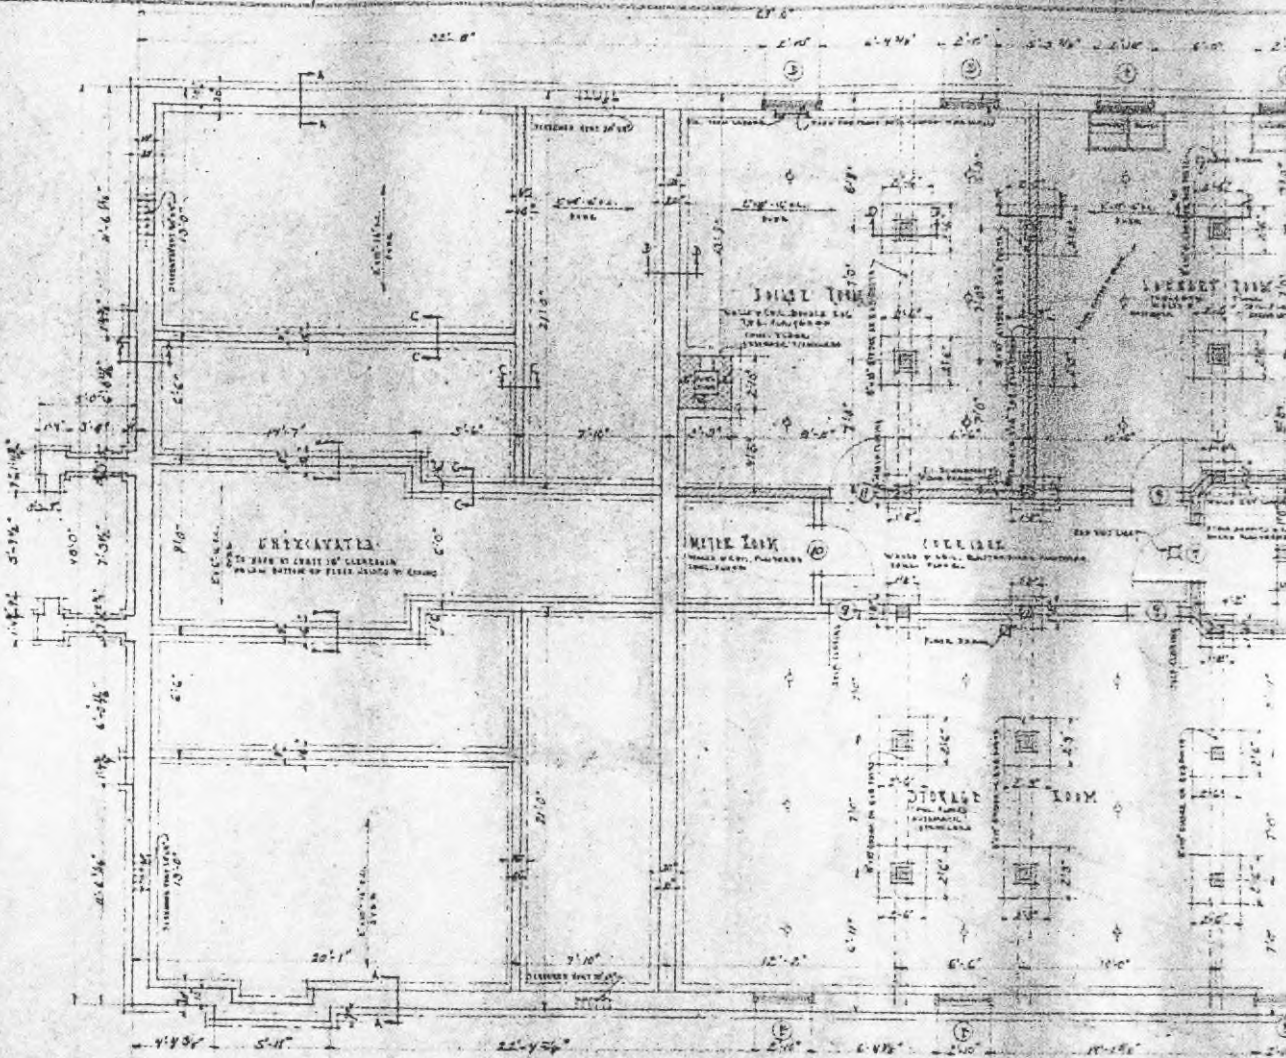

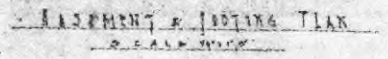

DETAIL OF WALL SEPARATION BETWEEN APARTMENTS

STEEL SCHEDULE

WOOD SCHEDULE

NOTE

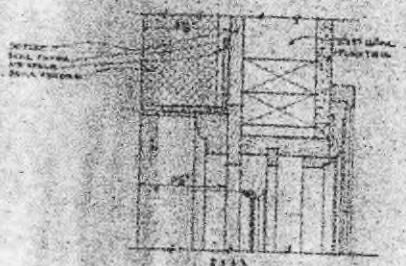

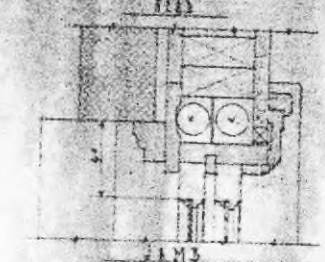

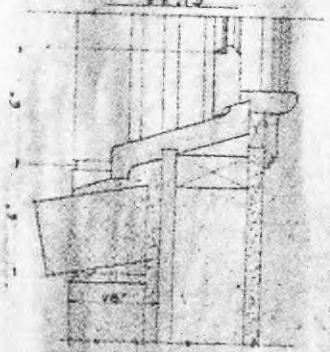

WINDOW FRAME DETAIL

THE FIRST FLOOR IS TYPICAL OF THE SECOND & THIRD FLOORS WITH THE EXCEPTION OF STAIR WELL SHOWN BELOW.

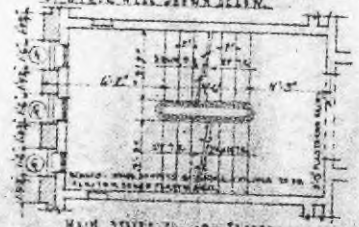

MAIN STAIRS: 2nd & 3rd FLOORS

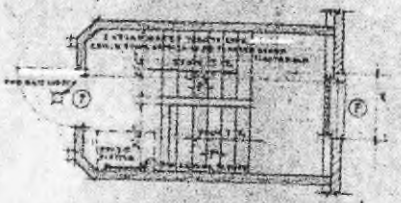

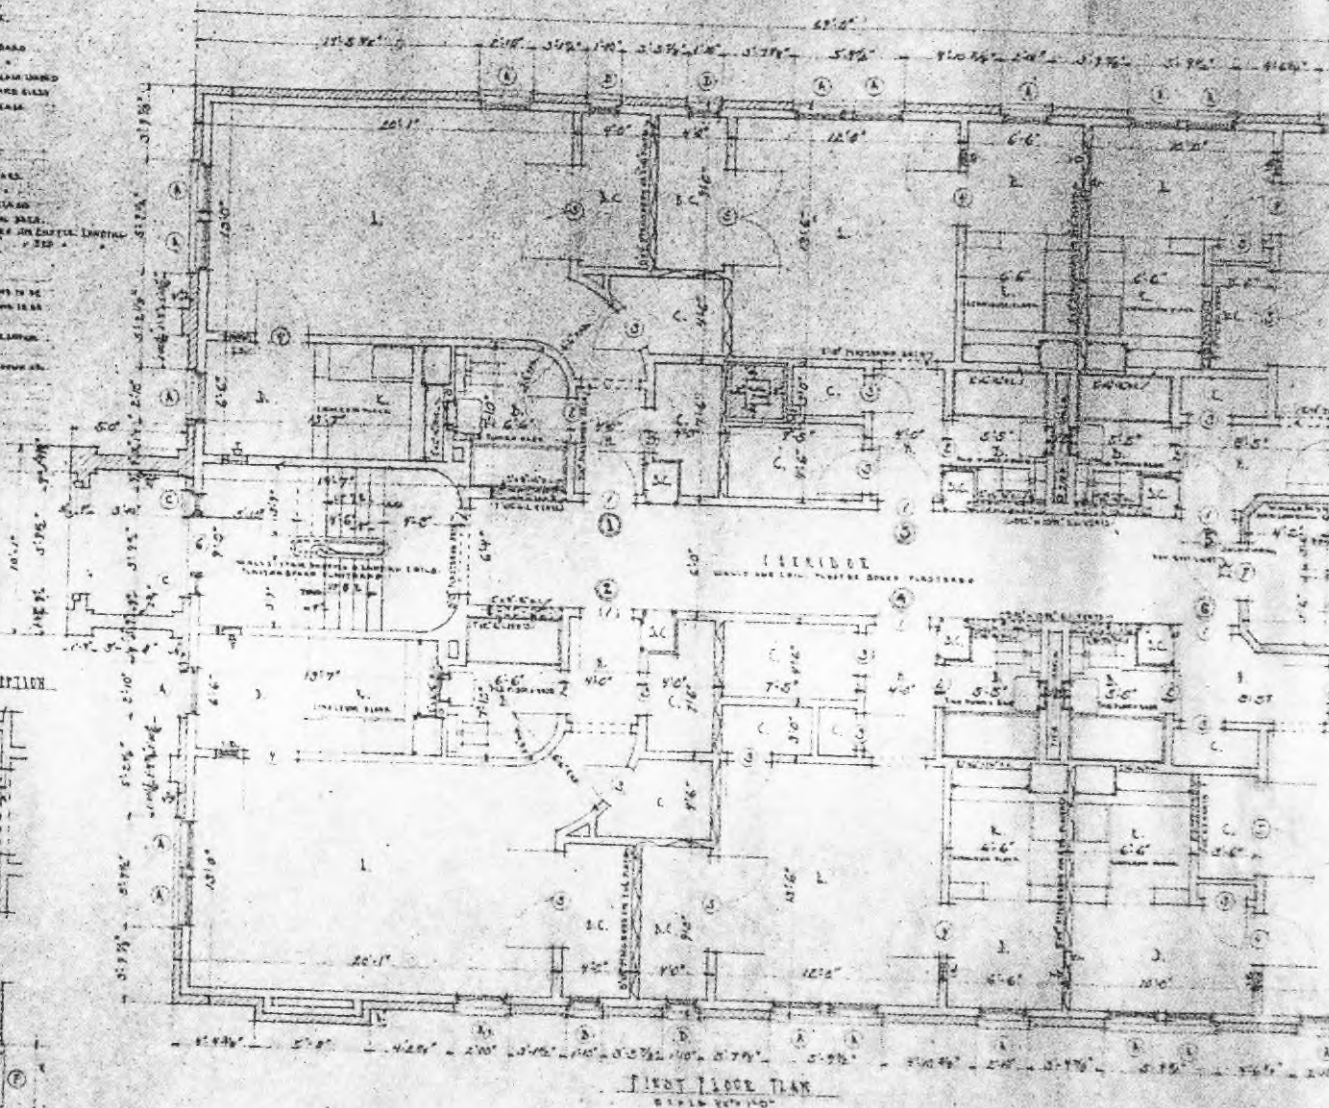

FIRST FLOOR PLAN

MARSHALL APARTMENTS

W. G. [illegible] OWNER

MARSHALL APARTMENTS

W. G. TEDOR OWNER

MARSHALL APARTMENTS

W. G. TEDOR OWNER

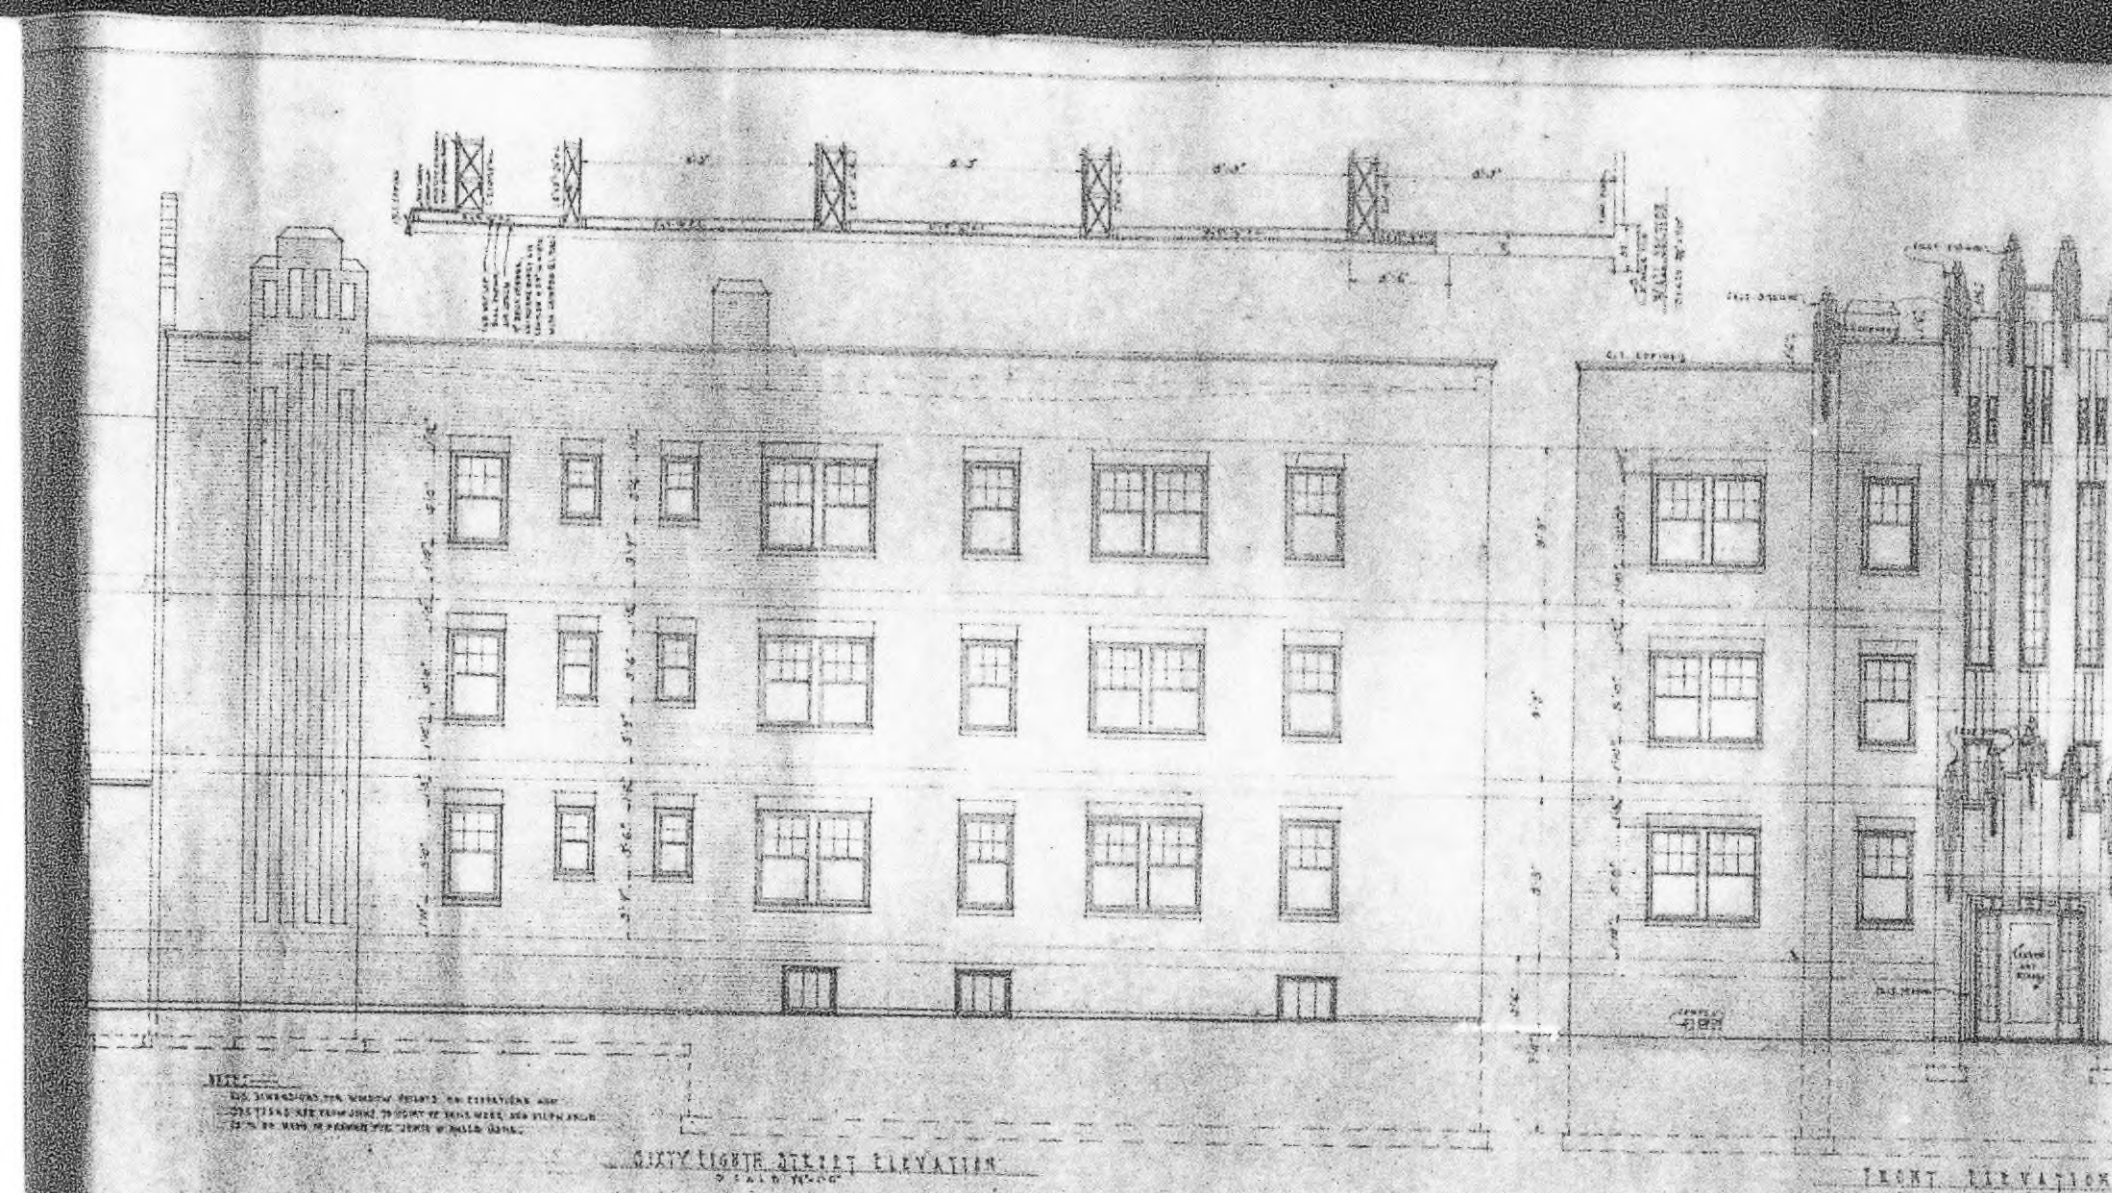

SIXTY EIGHTH STREET ELEVATION

FRONT ELEVATION

NEW MARSHALL APARTMENTS

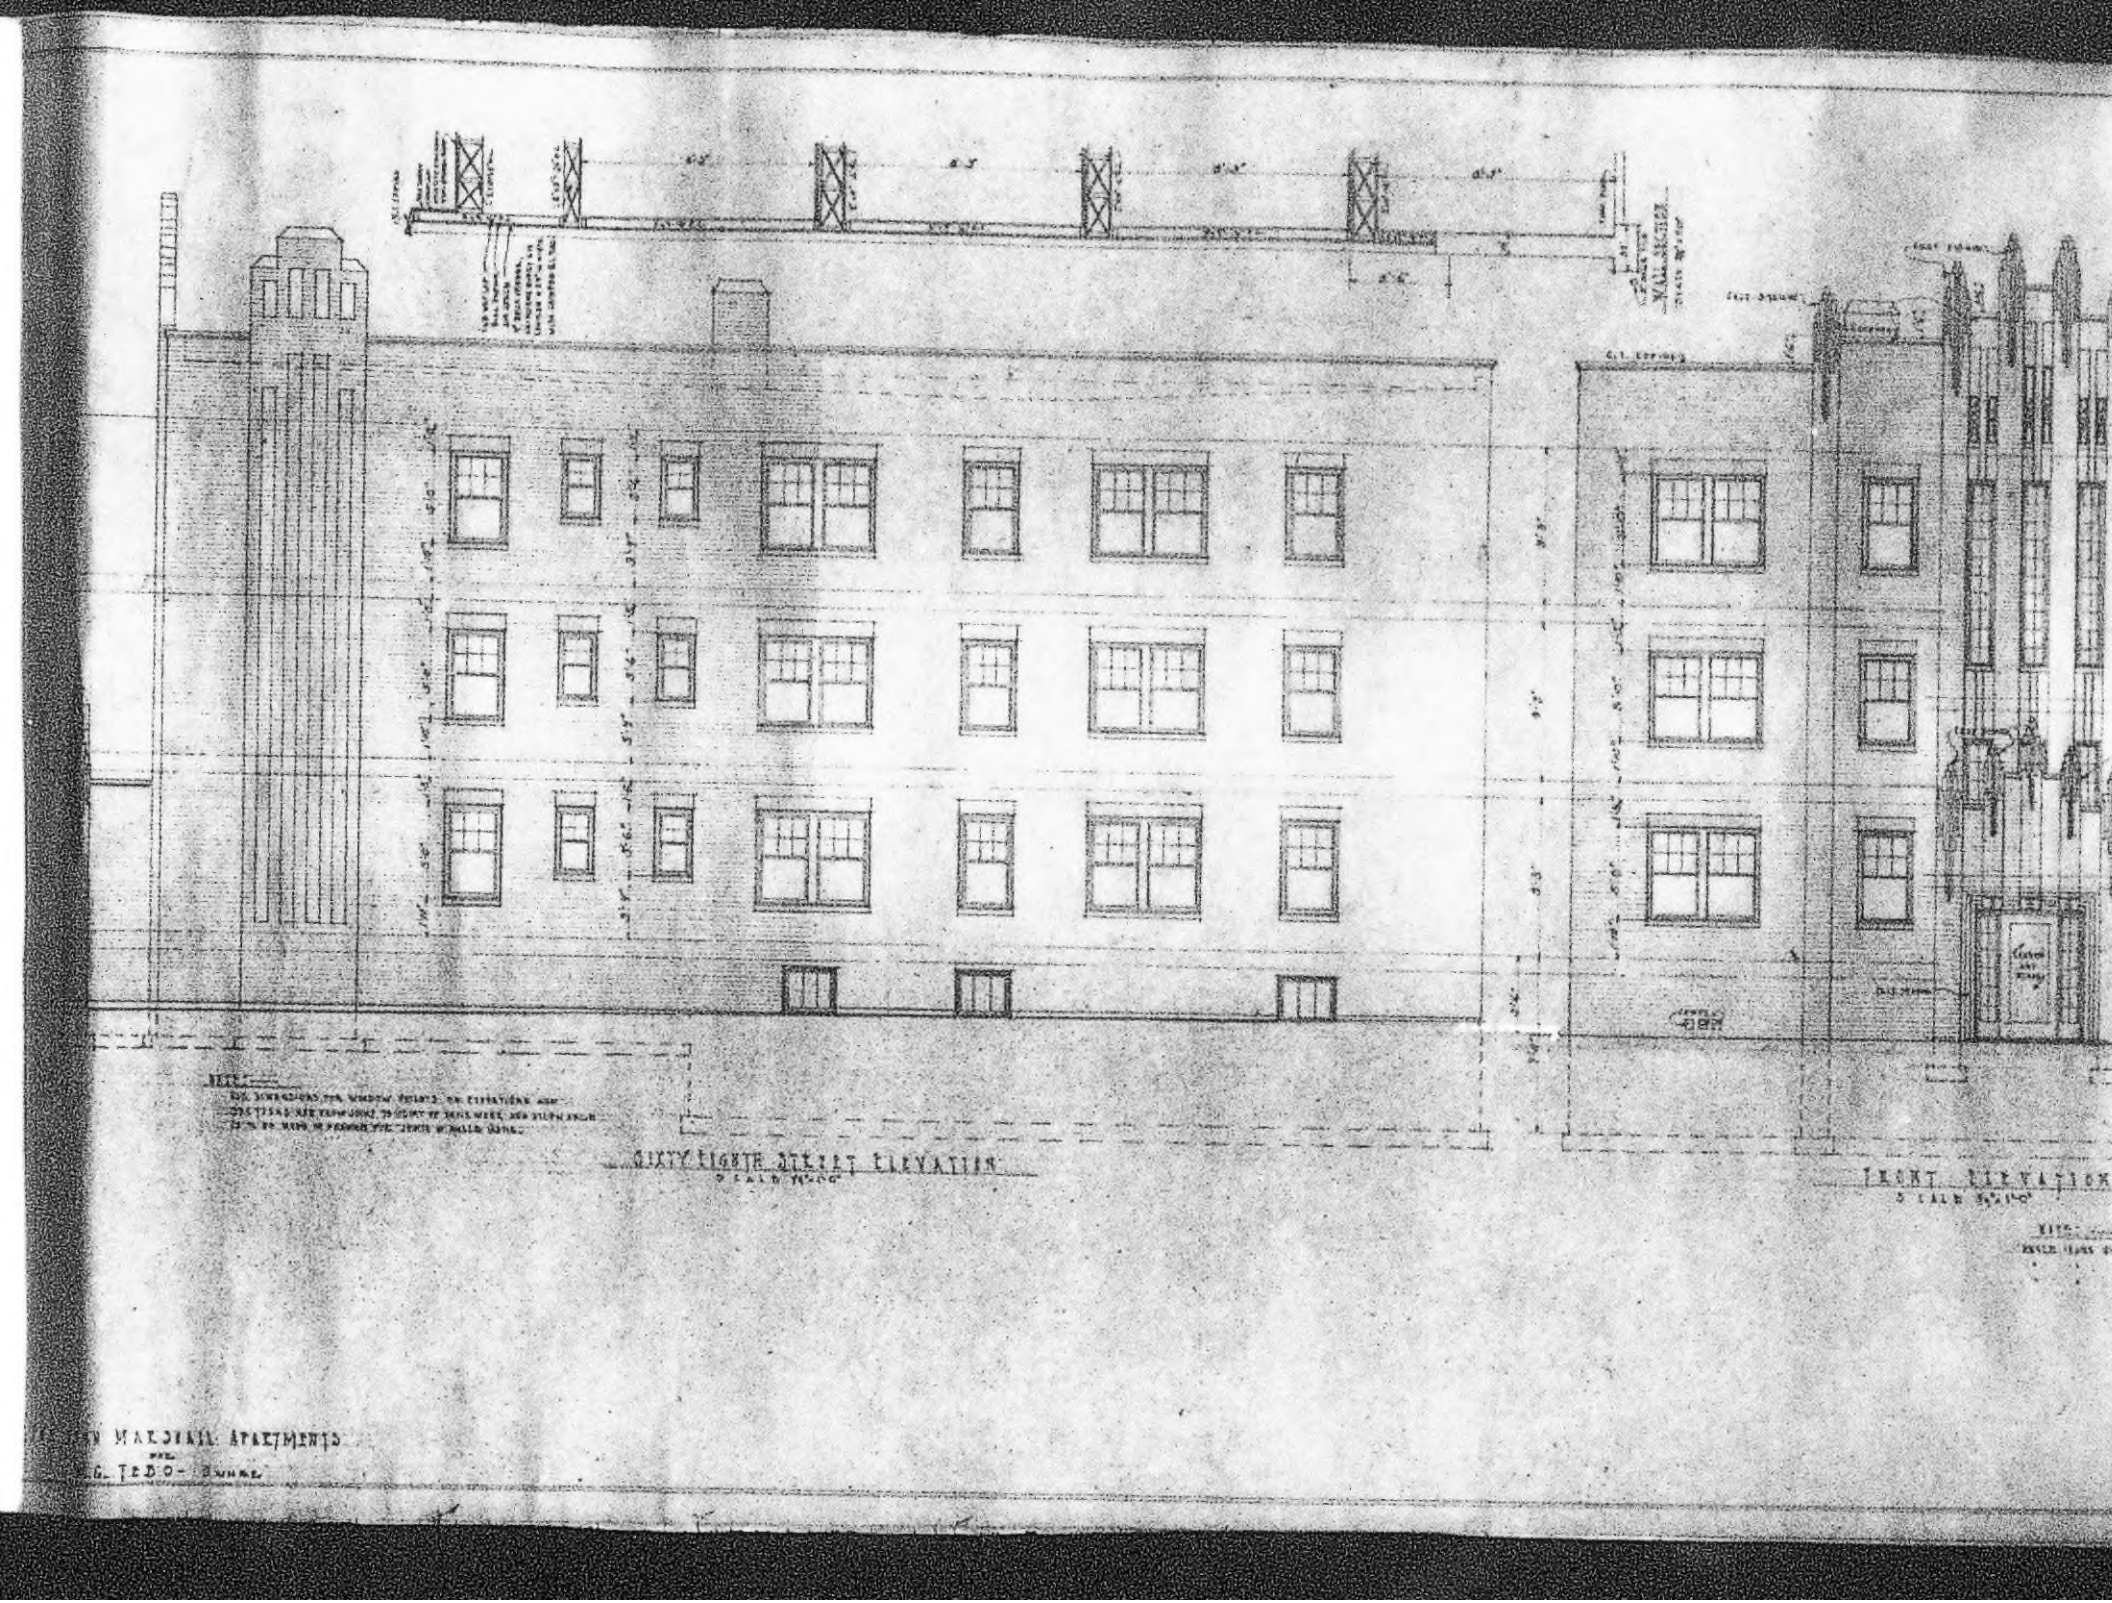

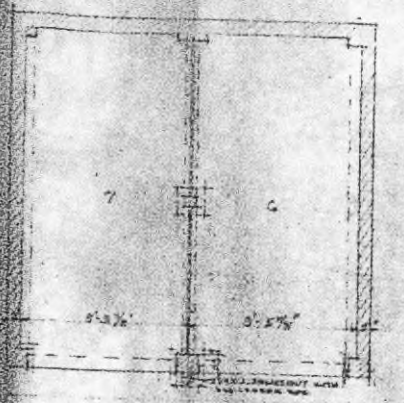

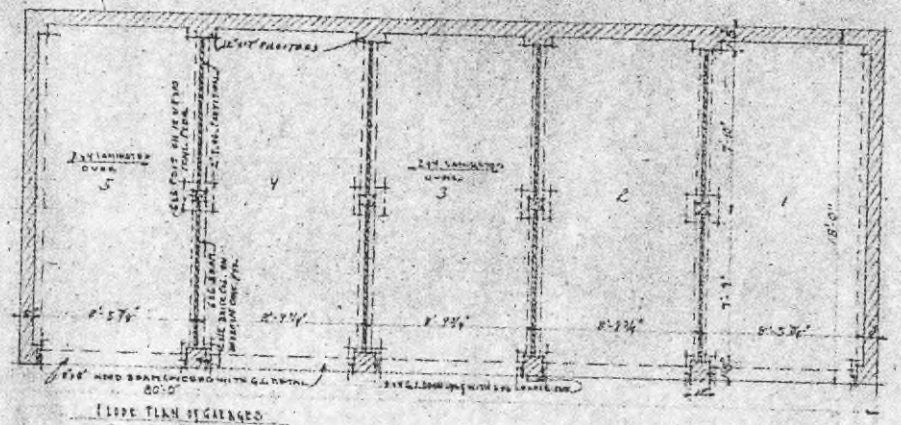

FLOOR PLAN OF GARAGES

SCALE 1/4"=1'-0"

NOTE — GARAGE DOORS 7'-0"X8'-0" TO BE OF STOCK DESIGN AND TO SWING OUT.

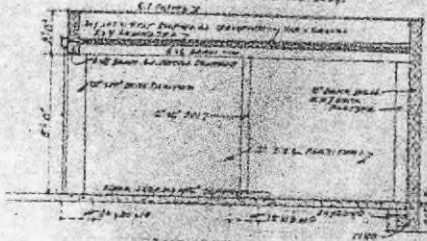

BRITISH TABLE GARAGES

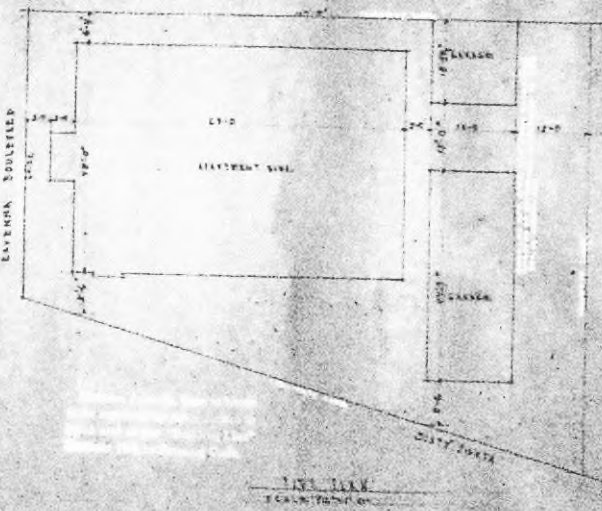

SITE PLAN

SCALE 1/16"=1'-0"

[illegible] MARSHALL STATEMENT HOUSE

W. S. I. & D.