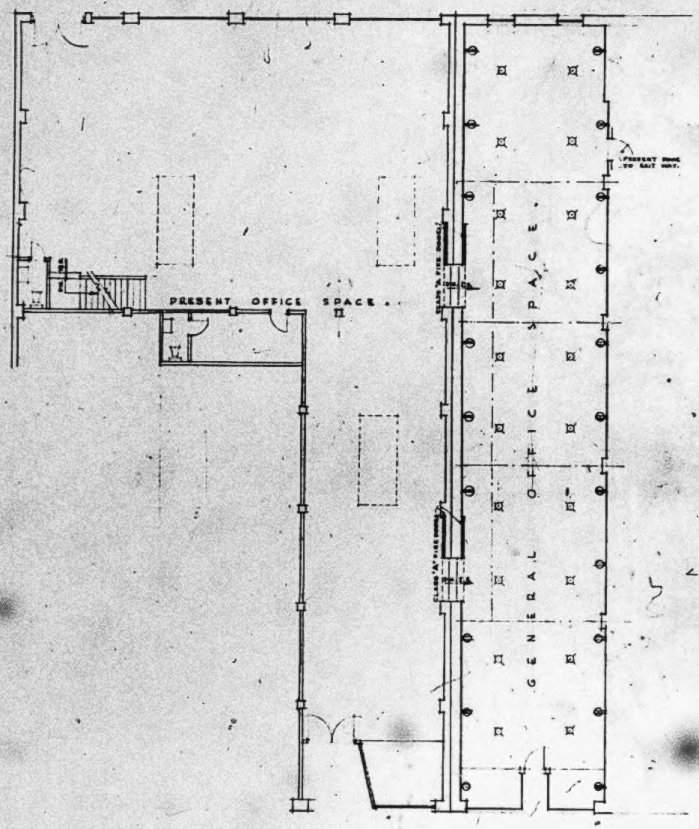

•FIRST FLOOR PLAN•

SCALE ¼"=1'-0"

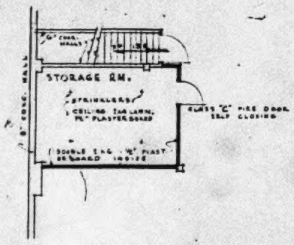

•BASEMENT PLAN•

SCALE ⅛"=1'-0"

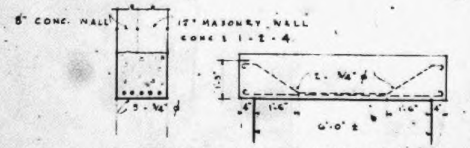

SECTION. ELEVATION.

DETAIL OF BEAM OVER CLASS "A" FIRE DOORS SCALE ½"=1'-0"

364399
3 Dec 44

ALTERATION TO STORE FOR
SEATTLE RADIO SUPPLY INC. 445
2117 2ND AVE SEATTLE

PLAN & DETAILS 1.

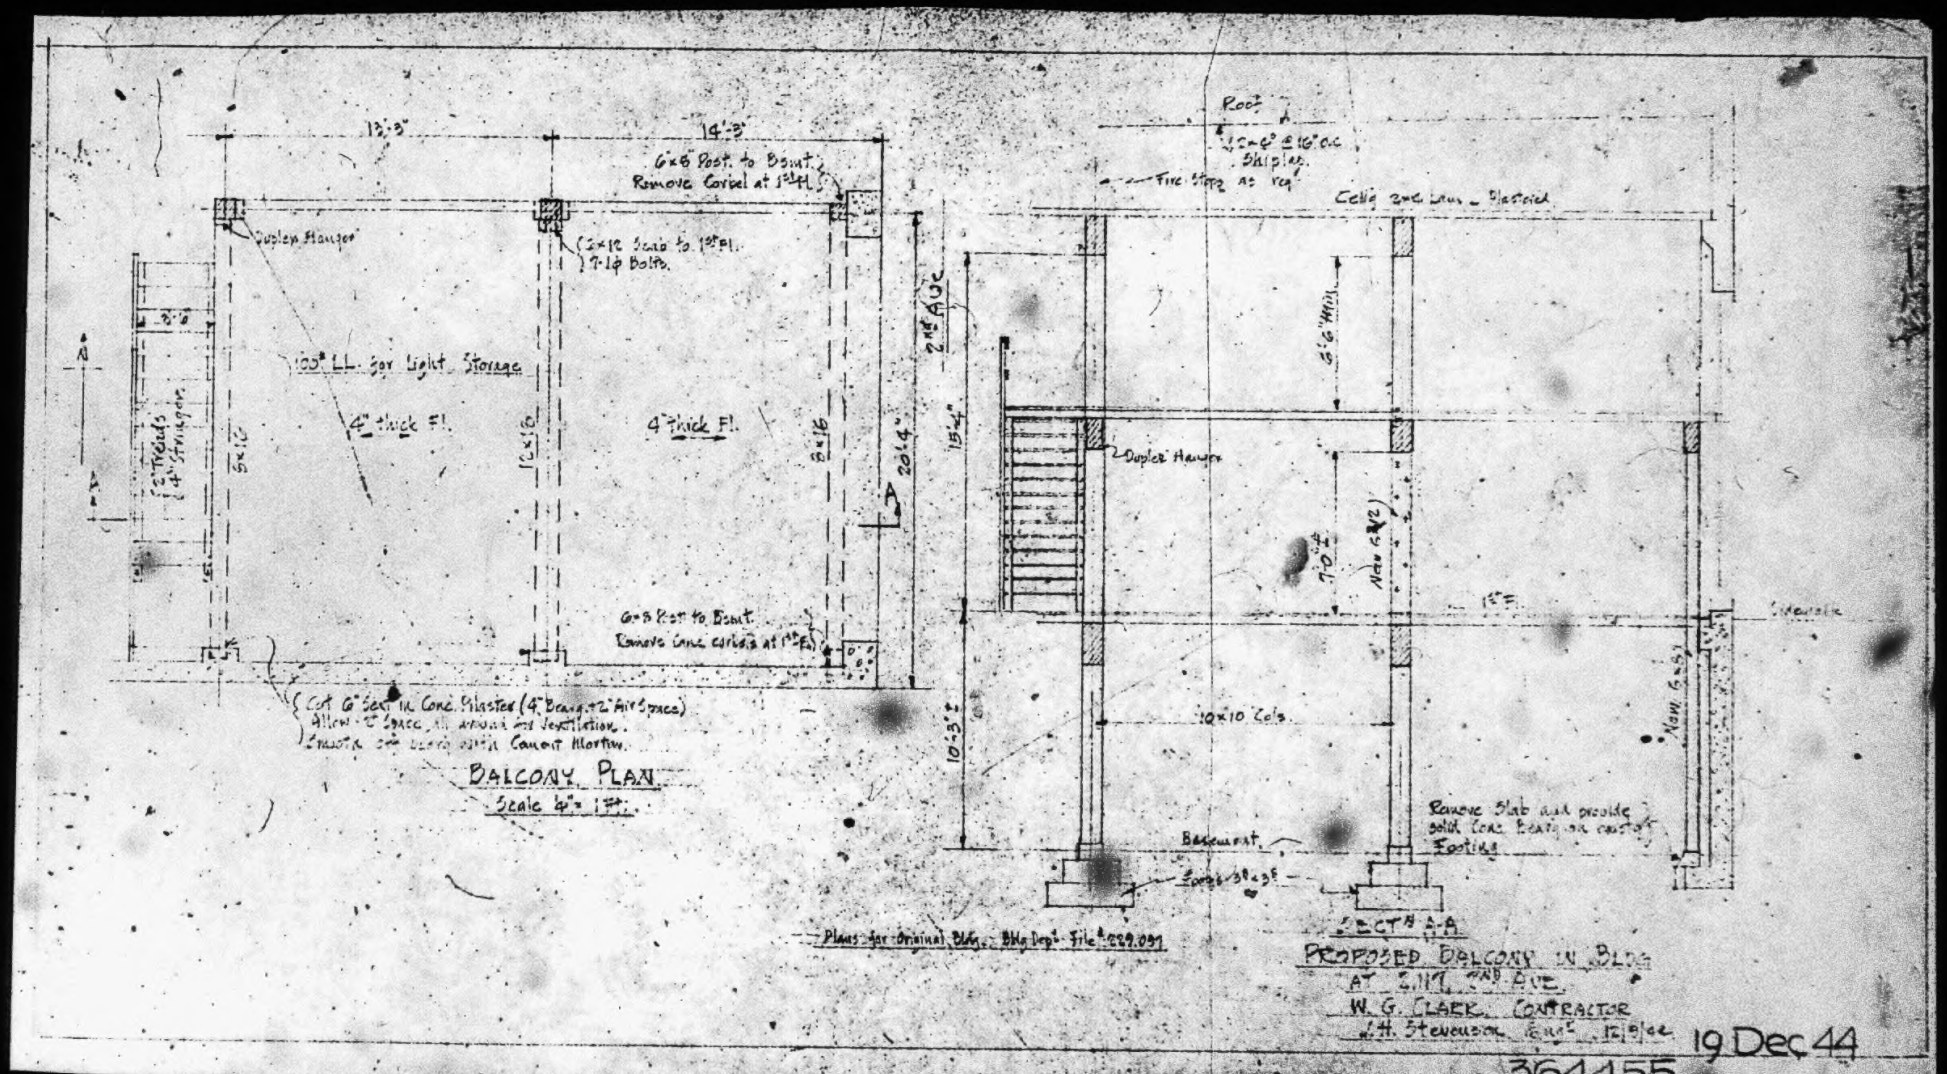
13'-3"
14'-3"
6"x6" Post to Beam
Remove Corbel at 1st Fl.
Duplex Hanger
(2)x12 Scale to 1st Fl.
7-1/2 Bolts
100# LL. for Light Storage
4" thick Fl.
4" thick Fl.
12"x16"
3x12
3x16
2nd Adj.
20'-4"
15'-4"
6"x8" Post to Beam
Remove Conc. corbels at 1st Fl.
Cut 6" Sect. in Conc. Pilaster (4" Bearing + 2" Air Space)
Allow 2" Space all around for Ventilation.
Fill with Concrete
Roof
1"x6" @ 16" o.c. Shiplap.
Fire Stops as req'd
Celle 2nd Floor - Plastered
5'-6" Attic
Duplex Hanger
New 6"x12"
7'-0"
1st Fl.
Sidewalk
New 6"x8"
10'-3"
10'x10' Cols.
Remove Slab and provide solid Conc. Bearing on Conc. Footings
Basement
Footing 3'-0"x3'-0"
Plans for original Bldg. - Bldg Dept. File #229.031
SECT'N A-A
PROPOSED BALCONY IN BLDG
AT 2117 2ND AVE.
W. G. CLARK, CONTRACTOR
J.H. Stevenson, Engr. 12/9/44
19 Dec 44
364455

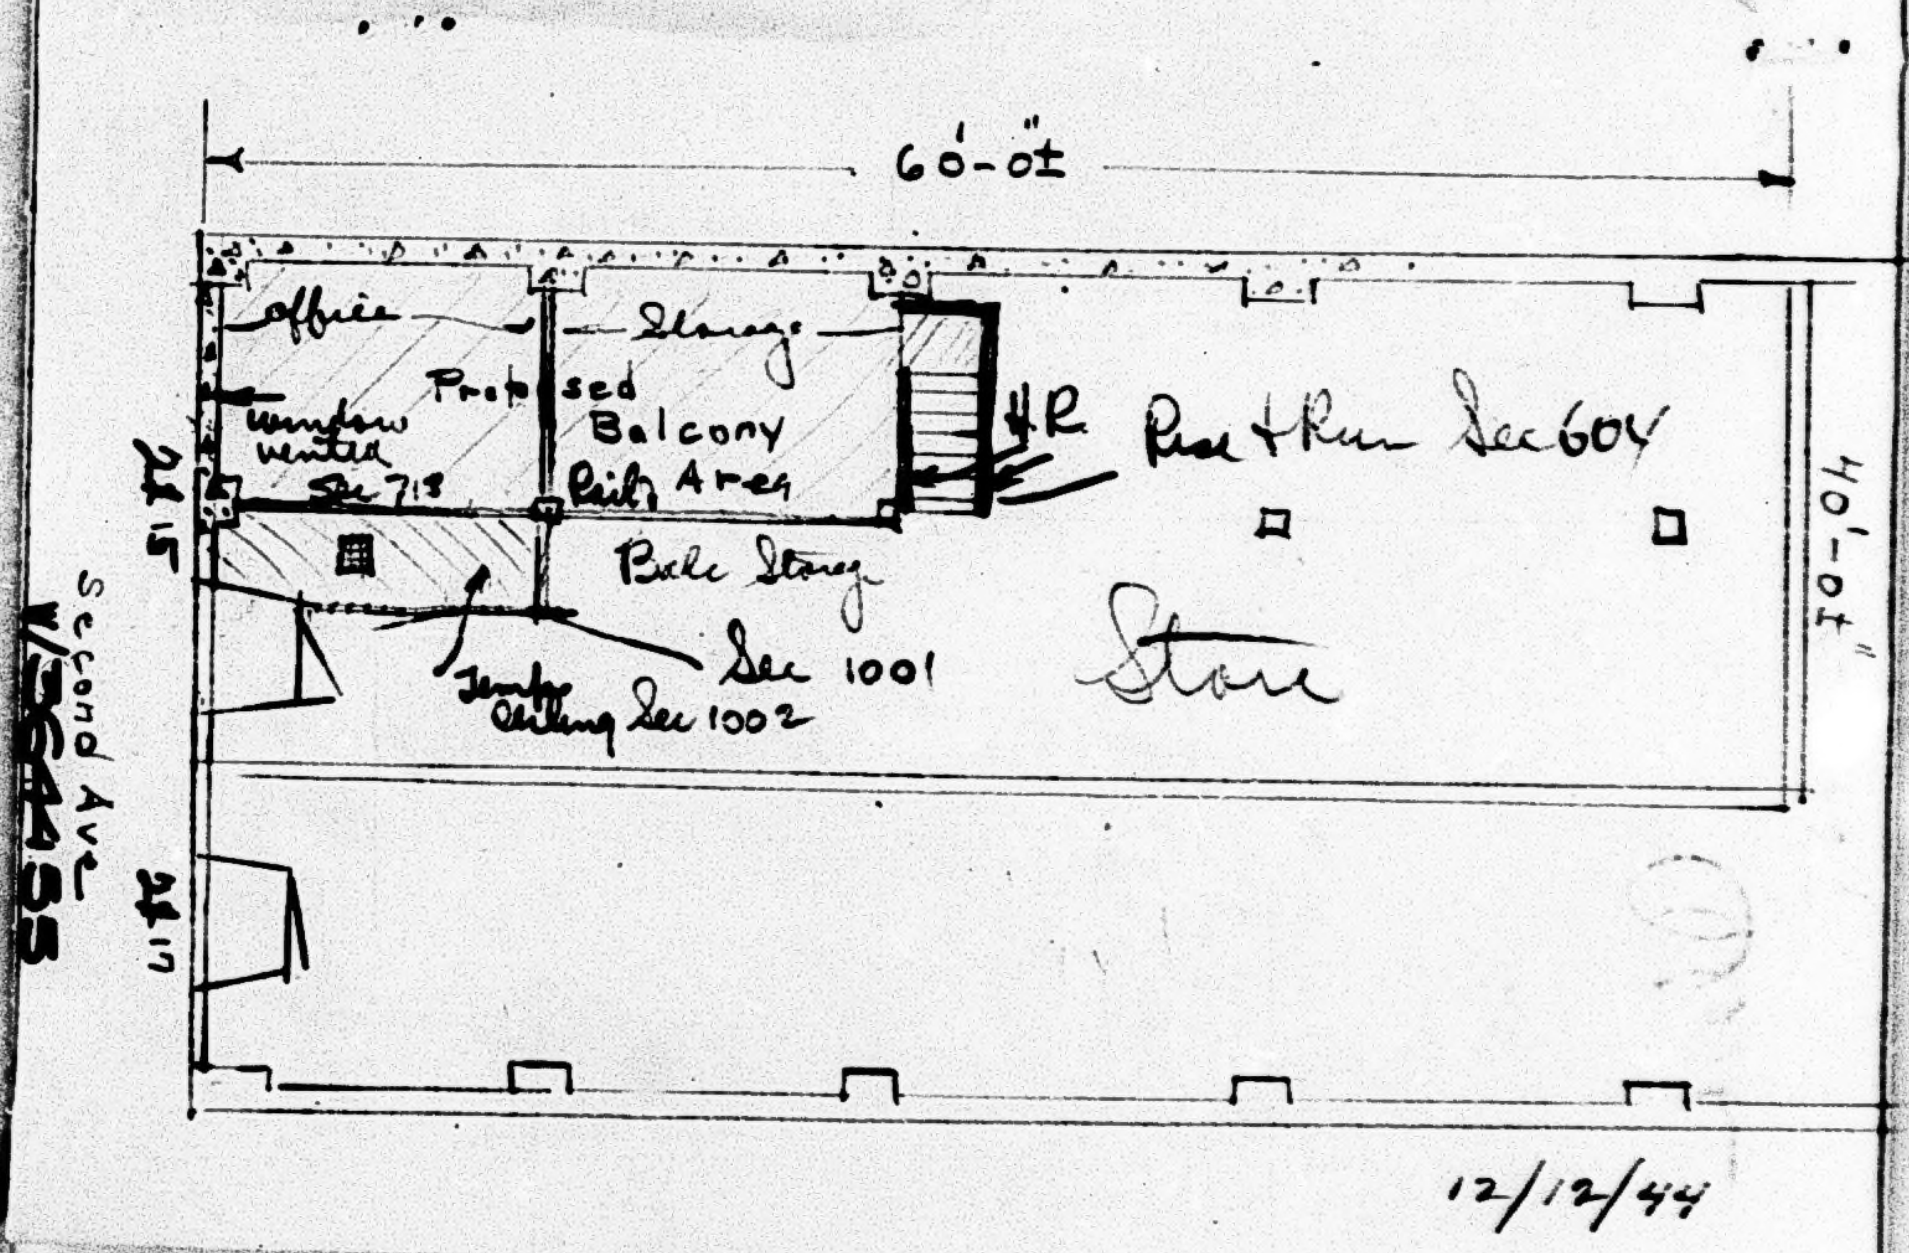
60'-0"±
Office
Storage
Proposed Balcony Paint Area
Window vented Sec 713
4R
Rise + Run Sec 604
40'-0"±
Bale Storage
Sec 1001
Sec 1002
Store
Second Ave
WEST 45
12/12/44

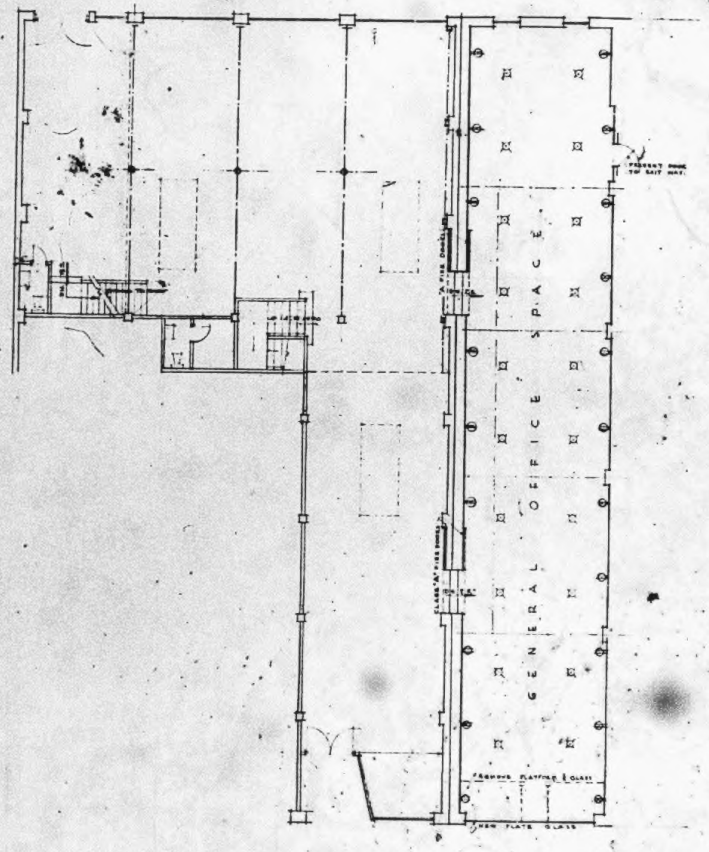

FIRST FLOOR PLAN

SCALE 1/8"=1'-0"

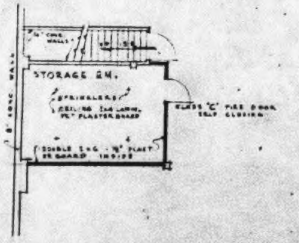

BASEMENT PLAN

SCALE 1/8"=1'-0"

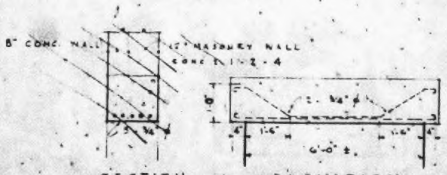

SECTION. ELEVATION.

DETAIL OF BEAM OVER CLASS 'A' FIRE DOORS SCALE 1/4"=1'-0"

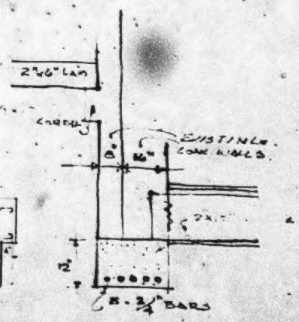

SECTION

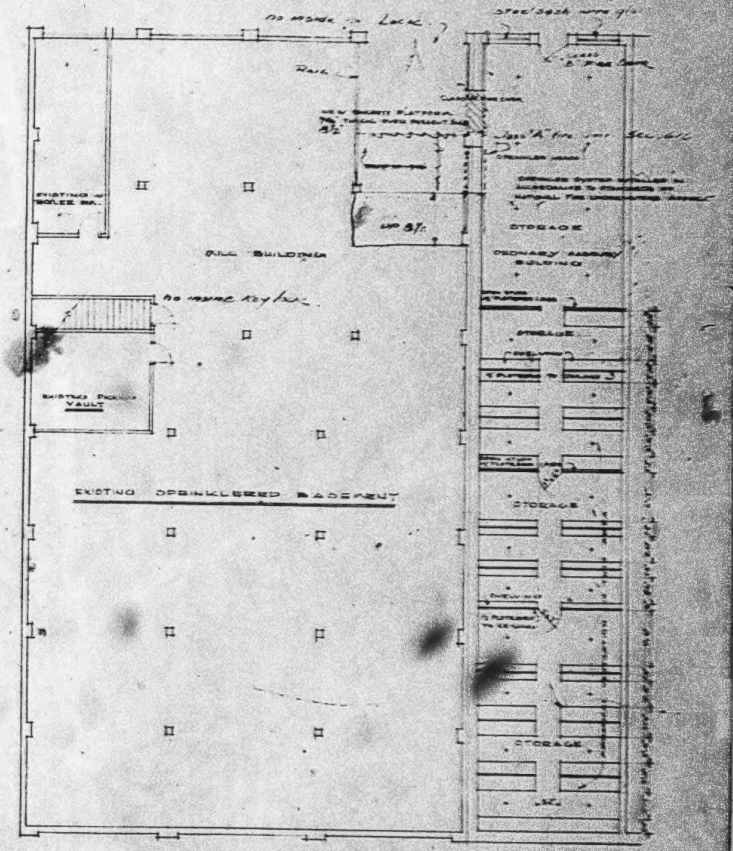

BASEMENT FLOOR PLAN

SCALE 1/8"=1'-0"

365295
3 Mar 45

CHIARELLI & BIRKLAND ARCHITECTS

ALTERATION TO STORE FOR
SEATTLE RADIO SUPPLY INC.
2117 1st AVE SEATTLE

445

PLAN & DETAILS

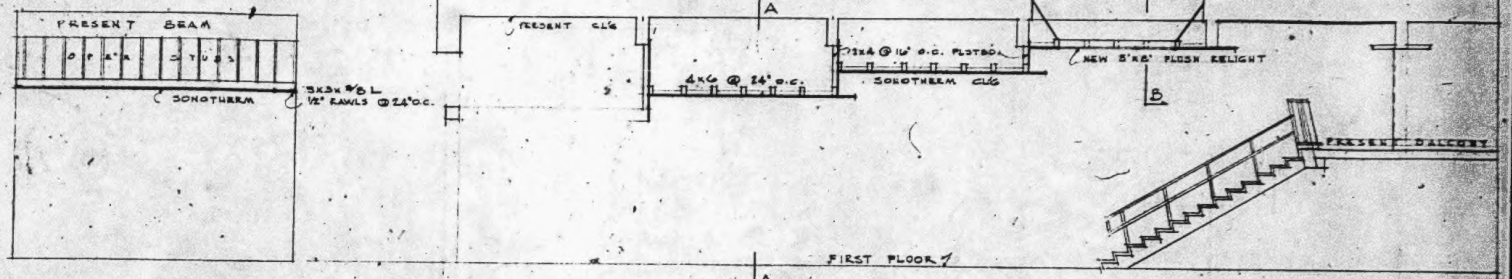

SECTION 'A-A'

SECTION THRU ENTRANCE & DISPLAY SPACE

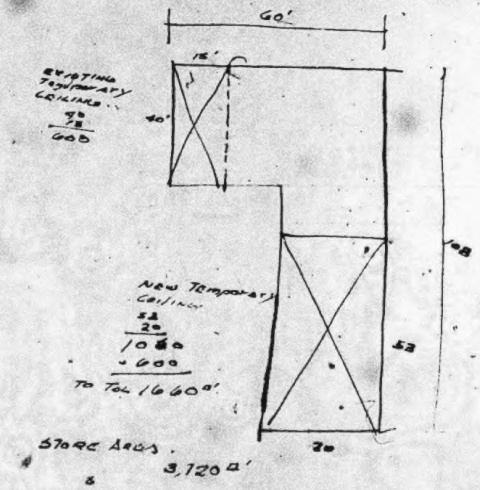

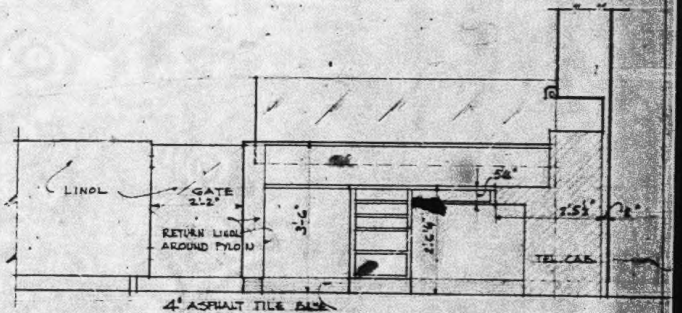

SECTION B-B

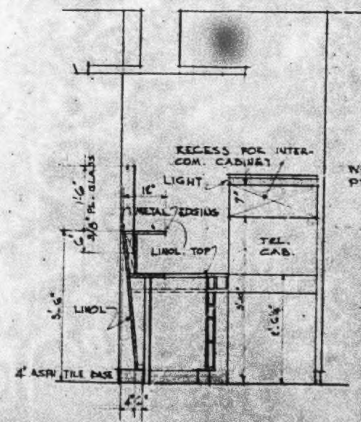

SECTION A-A

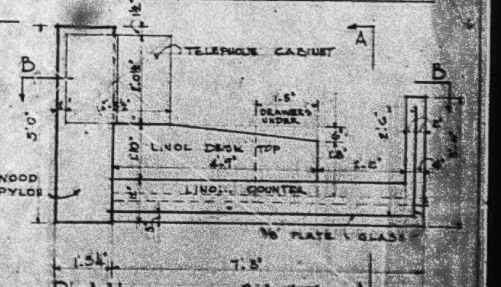

PLAN SCALE 3/4" = 1'-0"

CASHIER DESK DETAILS

5 Jun 45

366781

CHIARELLI & BIRK ARCHITECTS

ALTERATIONS TO STORE FOR SEATTLE RADIO SUPPLY

DESK & COUNTER DETAILS