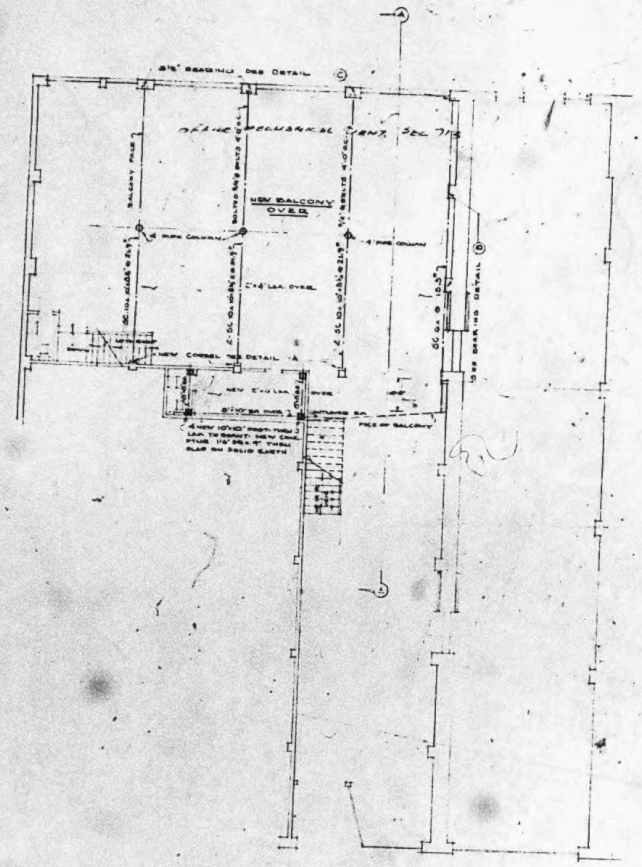

FIRST · FLOOR · PLAN

SCALE 1/8" = 1'-0"

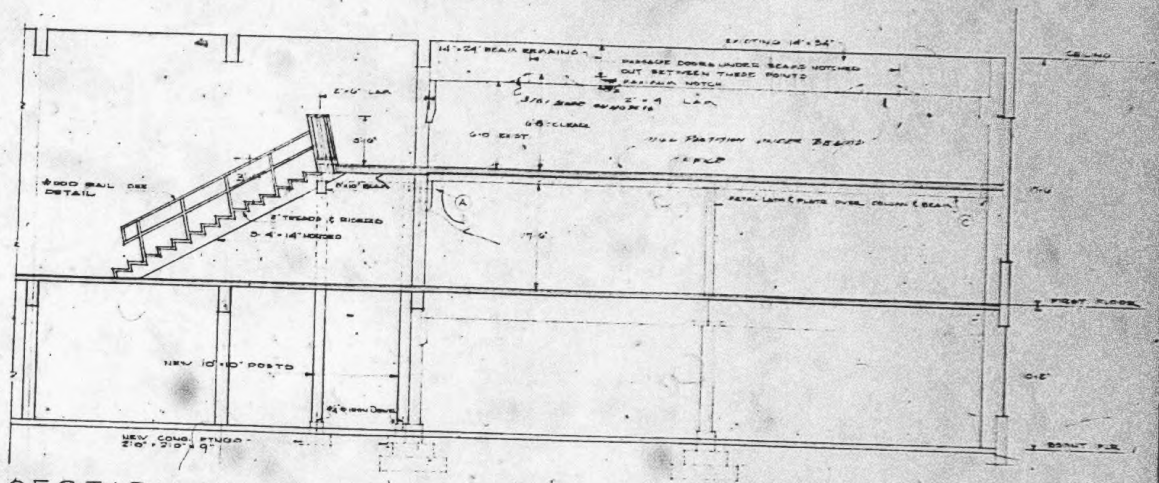

SECTION · A·A'

SCALE 1/4" = 1'-0"

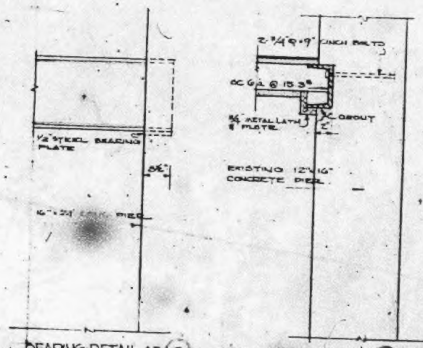

BEARING DETAIL AT (C)

BEARING DETAIL AT (B)

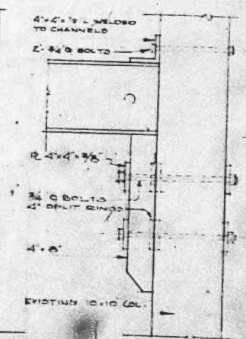

CORBEL DETAIL AT (A)

SCALE 1/2" = 1'-0"

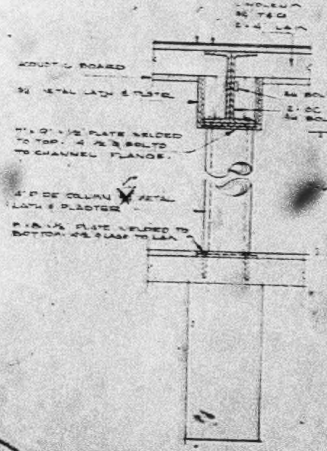

DETAIL OF PIPE COLUMN & BEAM

SCALE 1/2" = 1'-0"

Note

ENGINEERING DATA:

STRUCTURAL STEEL:
Fy 20,000 #, SUPERVISED — SECTION 48.7 BLDG CODE
WELDING NOT SUPERVISED
LAMINATION:
No 1 DIMENSION NOT TO EXCEED 19% MOISTURE CONTENT SEE SECTION 492 BLDG CODE FOR WALING.
TIMBER: WEST COAST LUMBER GRADE RULES No. 12

365491
16 Mar 45

CHIARELLI & KIRK ARCHITECTS

ALTERATION TO STORE FOR SEATTLE RADIO SUPPLY INC.
SEATTLE, WASH.

R.I.R.

445

BALCONY DETAILS.

3

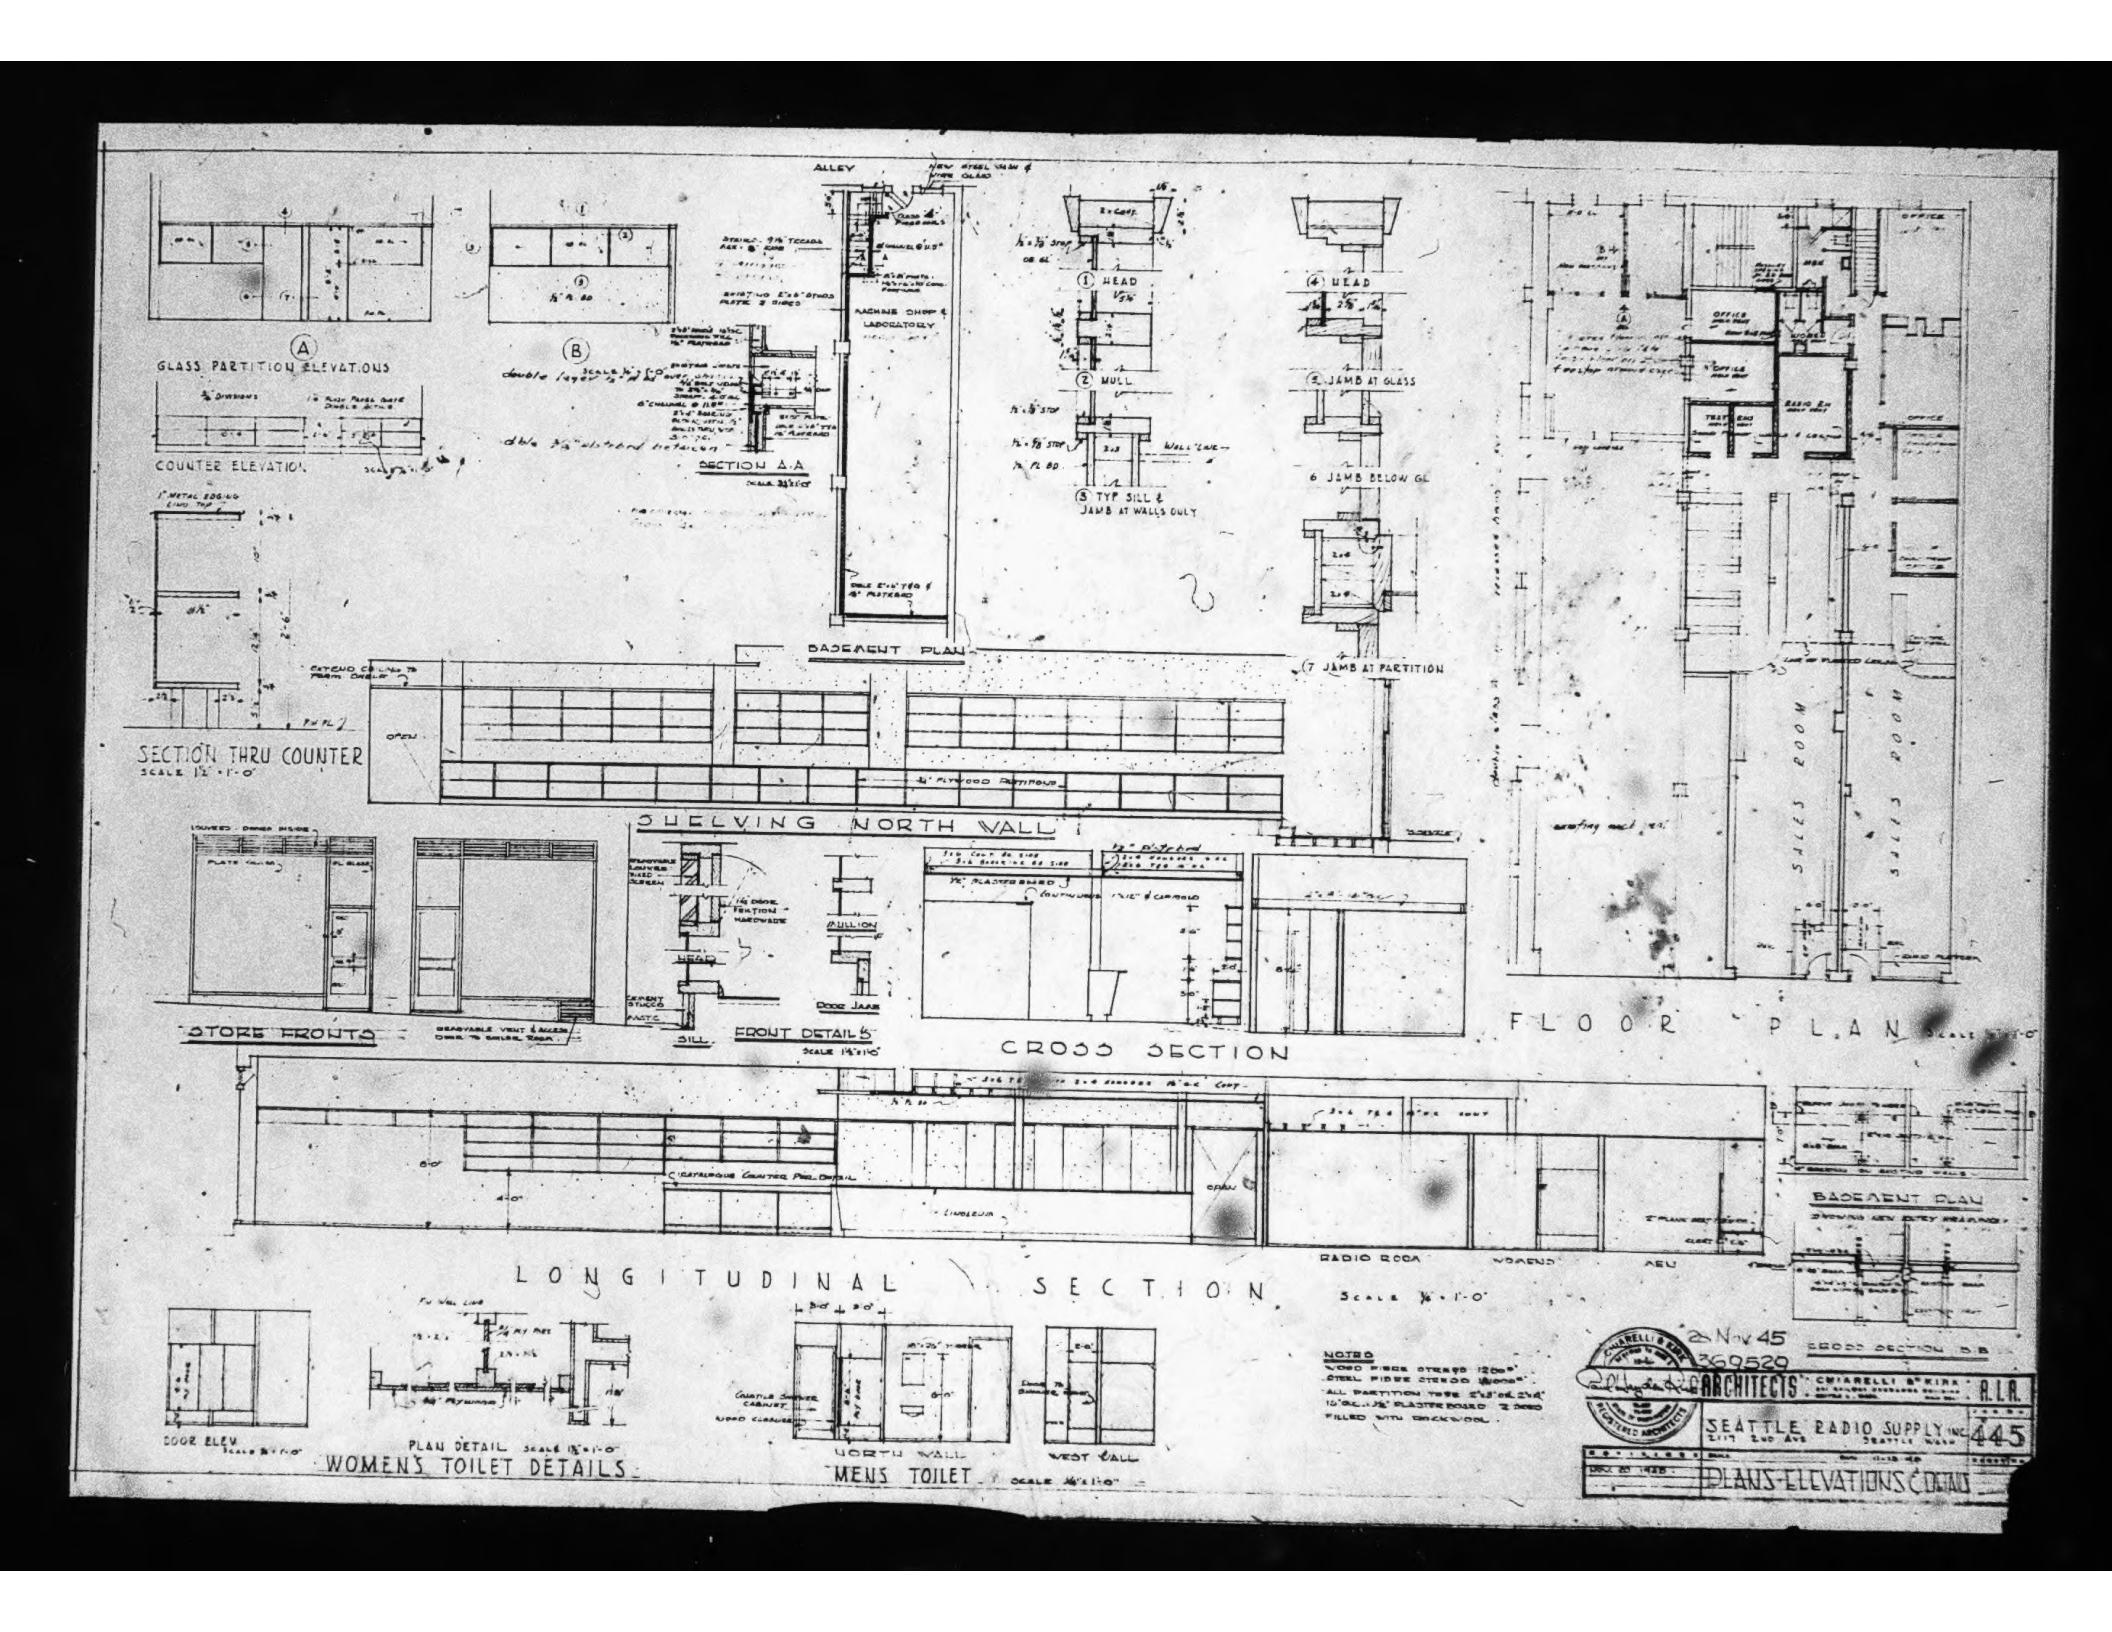
GLASS PARTITION ELEVATIONS
COUNTER ELEVATION
SECTION A-A
BASEMENT PLAN
SECTION THRU COUNTER
SCALE 1½" = 1'-0"
SHELVING NORTH WALL
STORE FRONTS
FRONT DETAIL
SCALE 1½"=1'0"
CROSS SECTION
FLOOR PLAN
LONGITUDINAL SECTION
SCALE ⅛" = 1'-0"
DOOR ELEV.
PLAN DETAIL
WOMENS TOILET DETAILS
NORTH WALL
WEST WALL
MENS TOILET
SCALE ½"=1'-0"
BASEMENT PLAN
CROSS SECTION B-B
NOTES
ARCHITECTS
SEATTLE RADIO SUPPLY INC
PLANS-ELEVATIONS & DETAILS
445

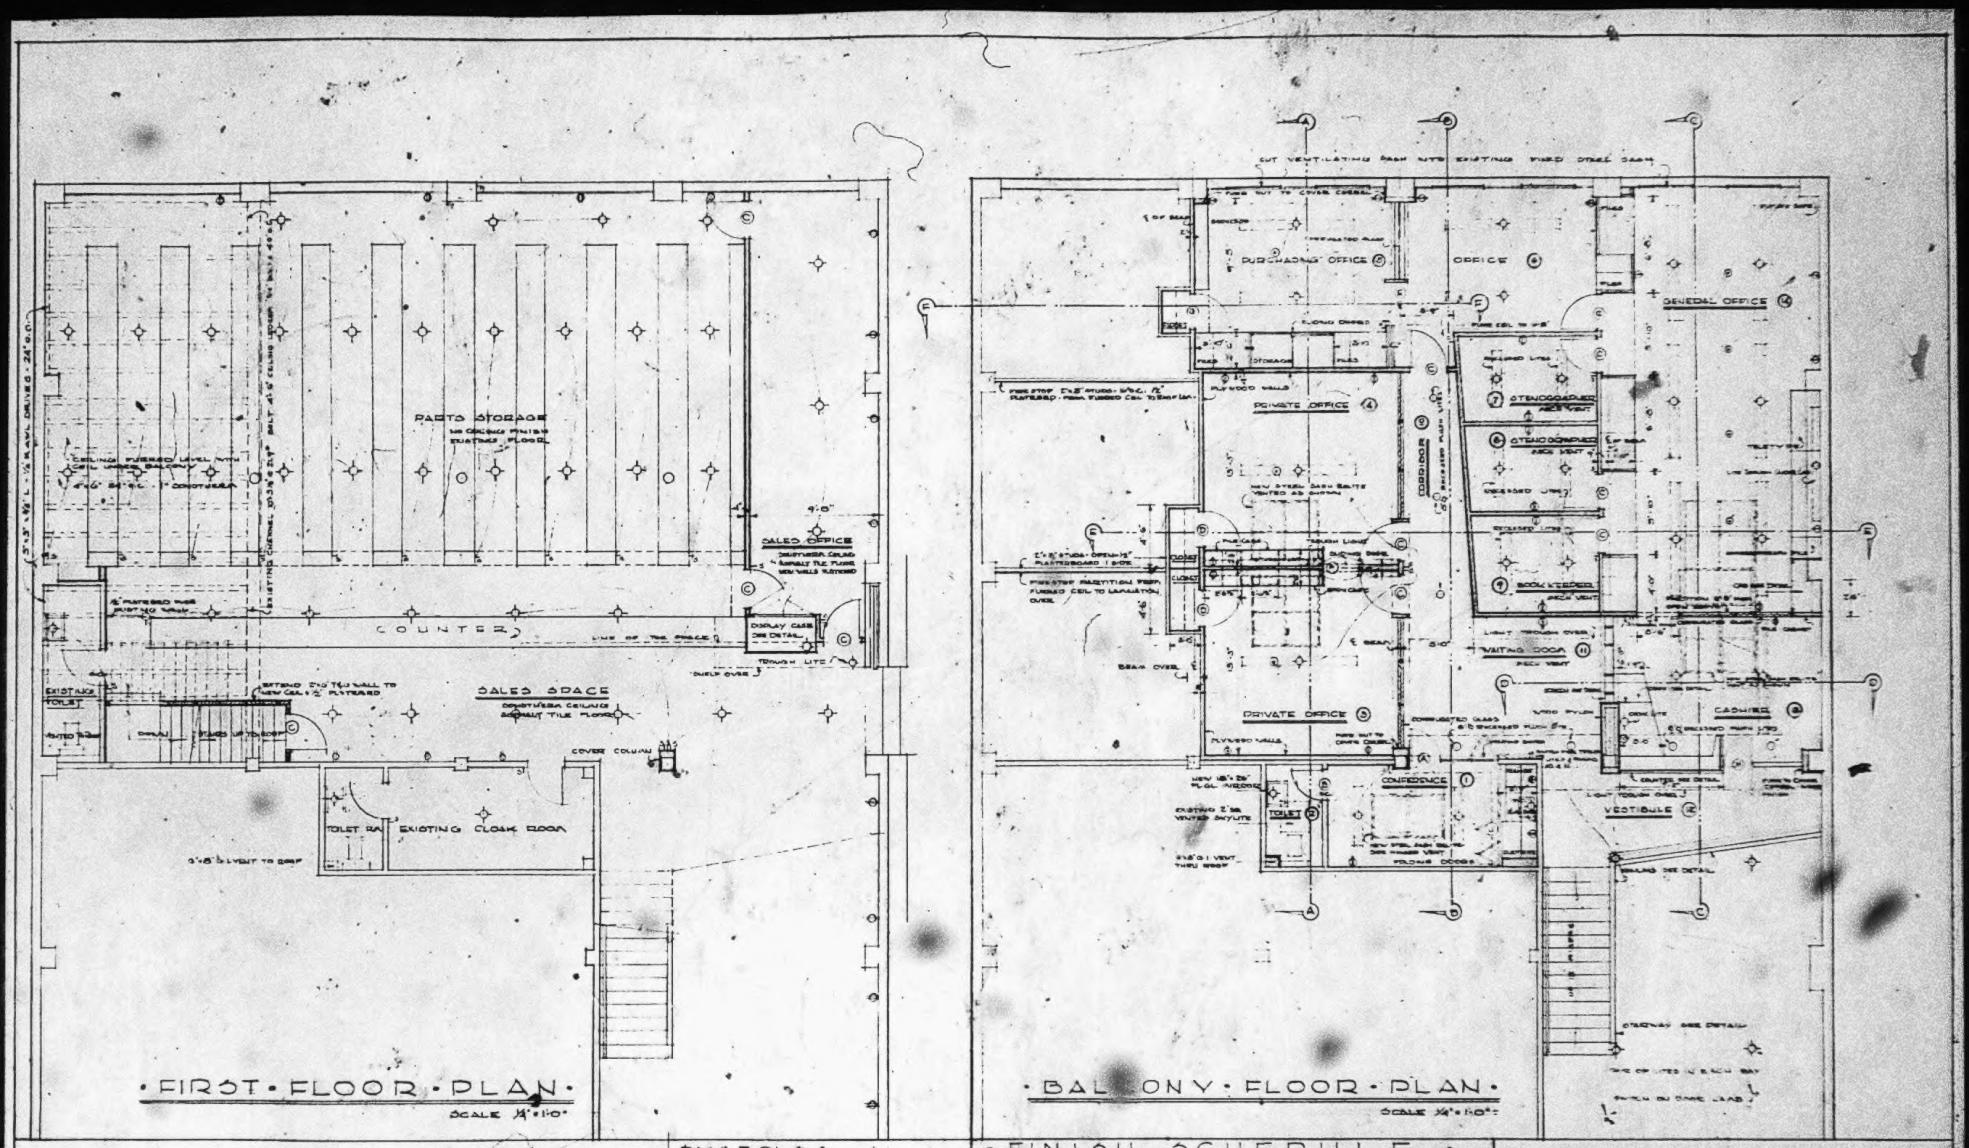

SYMBOLS:

EXISTING PARTITIONS

NEW PARTITIONS - OPEN 2"x8" STUDS @ 16" O.C. - ½" PLASTERED 1 SIDE

NEW PARTITIONS - 2"x8" STUDS @ 16" O.C. - 5" TILE BLOCK FILL & ½" PLASTERED 2 SIDES

FLOOR CONVENIENCE OUTLET

• DOOR SCHEDULE •

NO	SIZE	DESCRIPTION
A	3'2" x 7'-1" x 1¾"	SW. STREAMLINE ACCORDION
B	2'0" x 6'-8" x 1¾"	" "
C	2'-8½" x 6'-8" x 1¾"	" "
D	2'6" x 6'8" x 1¾"	ASBESTOS RUBB. TILE W/
E	3'0" x 7'-8" x 1¾"	SW. STREAMLINE ACCORDION
F	2'6" x 6'-8" x 1¾"	" "
G	5'0" x 8'-8" x 1¾"	WIRE GLASS "
H	2'0" x 8'-8" x 1¾"	" "
J	2'6" x 7'-8" x 1¾"	SW. STREAMLINED ACCORDION

• FINISH SCHEDULE •

ROOM NUMBER	FLOORS MATERIAL	FLOORS FINISH	WALLS MATERIAL	WALLS FINISH	CEILINGS MATERIAL	CEILINGS FINISH	TRIM CORNICE	TRIM BASE
1	ASPHALT TILE	WAX	PLASTERED	PAINT	CONCRETE	NONE	WOOD MOLD	WOOD TILE
2	"	"	"	"	"	"	"	"
3	TILE	CARPET	PLASTERED ACOUSTEX	PAINT	ACOUSTEX	NONE	NONE	RUBBER
4	"	"	"	"	"	"	"	"
5	ASPHALT TILE	WAX	PLASTERED	PAINT	CONCRETE	"	WOOD MOLD	WOOD TILE
6	"	"	"	"	"	"	"	"
7	"	"	"	"	"	"	"	"
8	"	"	"	"	"	"	"	"
9	"	"	"	"	"	"	"	"
10	"	"	"	"	PLASTERED	PAINTED	NONE	"
11	"	"	"	"	PLASTERED	"	WOOD MOLD	"
12	"	"	WOOD PLASTERED	PAINT	"	NONE	"	"
13	"	"	"	"	"	"	"	"
14	"	"	"	"	"	"	"	"

2117 2nd Ave

365949

CHIARELLI & KIRK ARCHITECTS • CHIARELLI & KIRK • A.I.A.

ALTERATIONS TO STORE FOR

SEATTLE RADIO SUPPLY INC. 445

2117 2nd Ave SEATTLE WASH

FIRST & BALCONY FLOOR PLANS

16 Apr 45

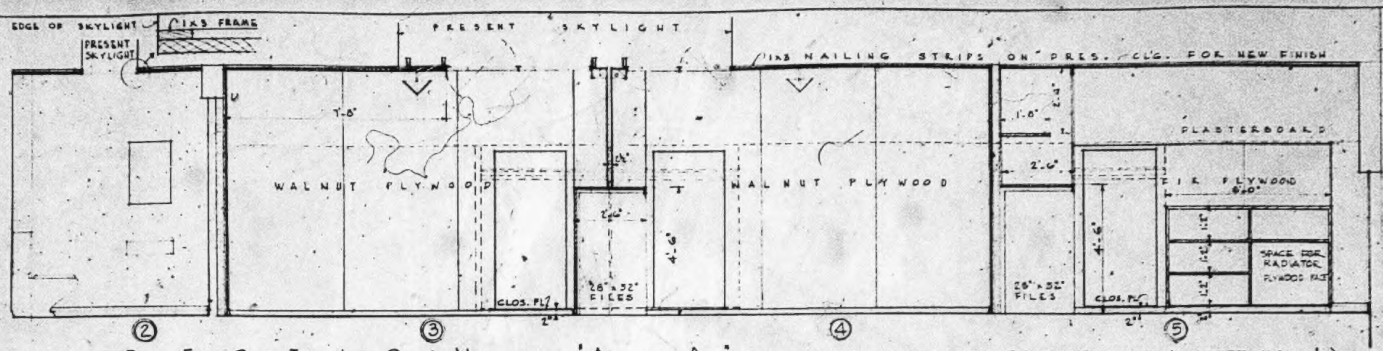
EDGE OF SKYLIGHT
1X3 FRAME
PRESENT SKYLIGHT
PRESENT SKYLIGHT
1X3 NAILING STRIPS ON PRES. CLG. FOR NEW FINISH
WALNUT PLYWOOD
WALNUT PLYWOOD
PLASTERBOARD
FIR PLYWOOD
SPACE FOR RADIATOR
PLYWOOD FACE
26" x 32" FILES
26" x 32" FILES
CLOS. PIC.
CLOS. PIC.
PRES. CLG.
FIN. BALCONY FL.
2'-6"
4'-6"
2'-0"
1'-0"
2"
2"
2

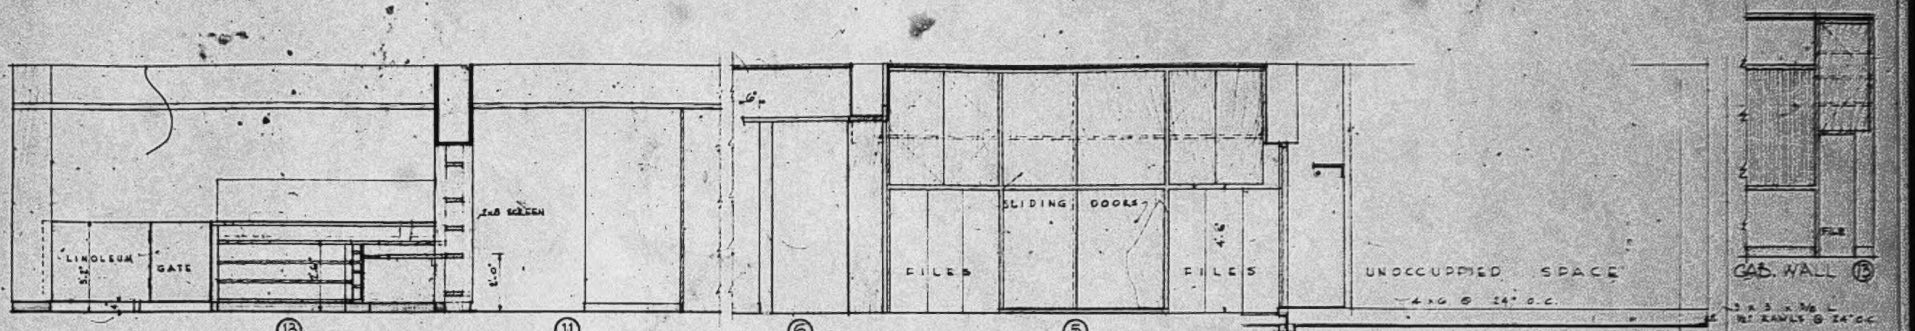

SECTION "D-D"

SECTION "E-E"

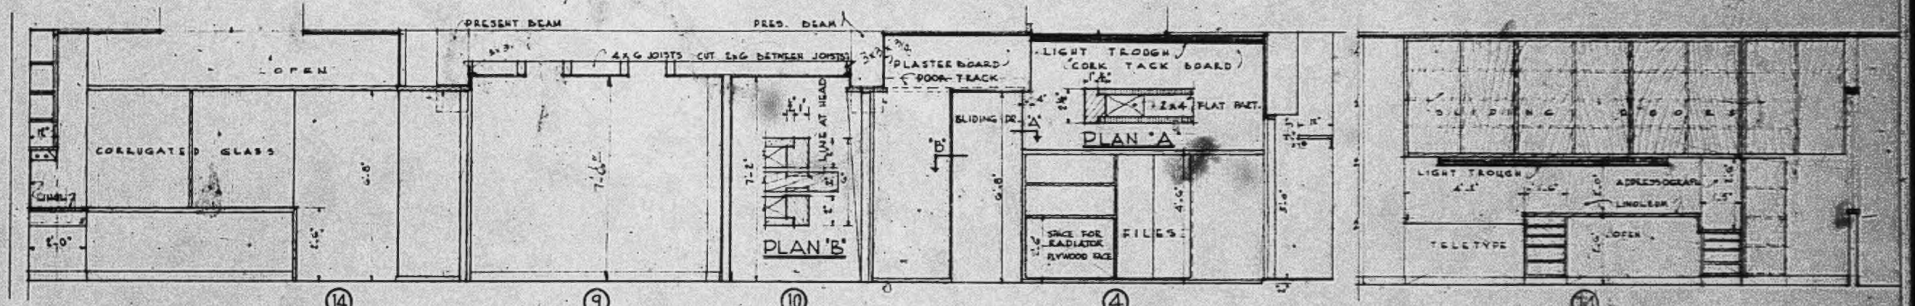

SECTION "F-F"

SCALE 1/2" = 1'-0"

③ SIMILAR BUT REVERSE.

ELEV. OF TELETYPE CABINET.

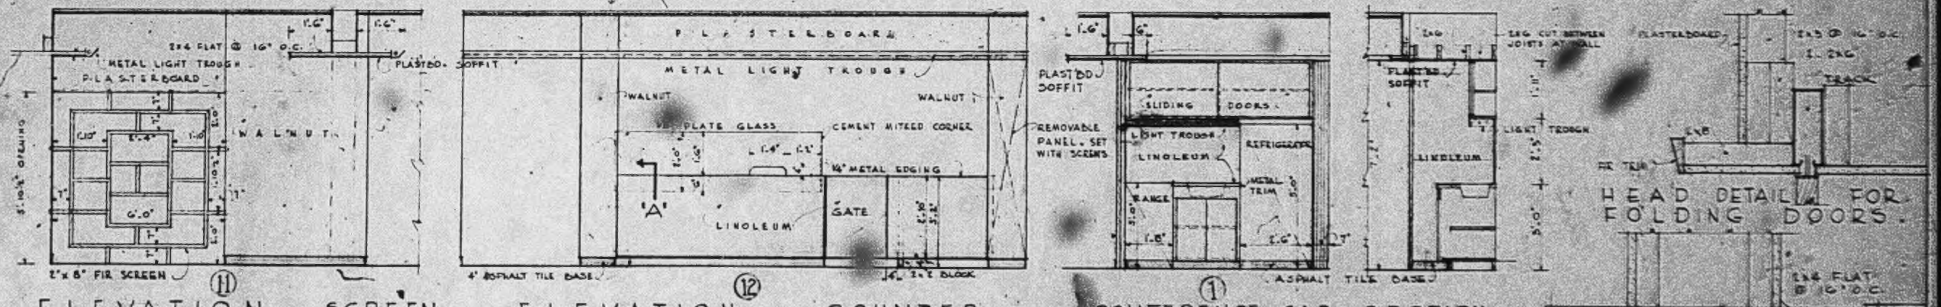

ELEVATION OF SCREEN.

ELEVATION OF COUNTER

CONFERENCE CAB. SECTION

HEAD DETAIL FOR FOLDING DOORS.

HEAD DETAIL FOR HINGED DOORS

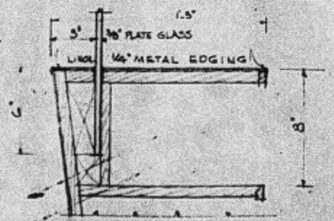

COUNTER DETAIL 'A'

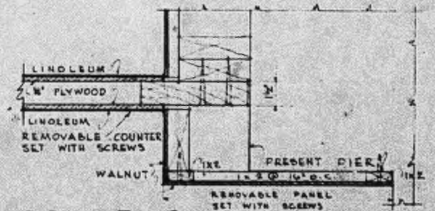

COUNTER DETAIL

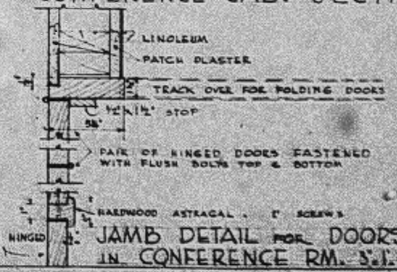

JAMB DETAIL FOR DOORS IN CONFERENCE RM. 1"=1'-0"

CHIARELLI & KIRK REGISTERED ARCHITECTS

ARCHITECTS: CHIARELLI & KIRK

ALTERATIONS TO STORE FOR SEATTLE RADIO SUPPLY CO. 445

2117 1st AVE SEATTLE WASH.

No.	Revisions	Date	By

16 Apr 45