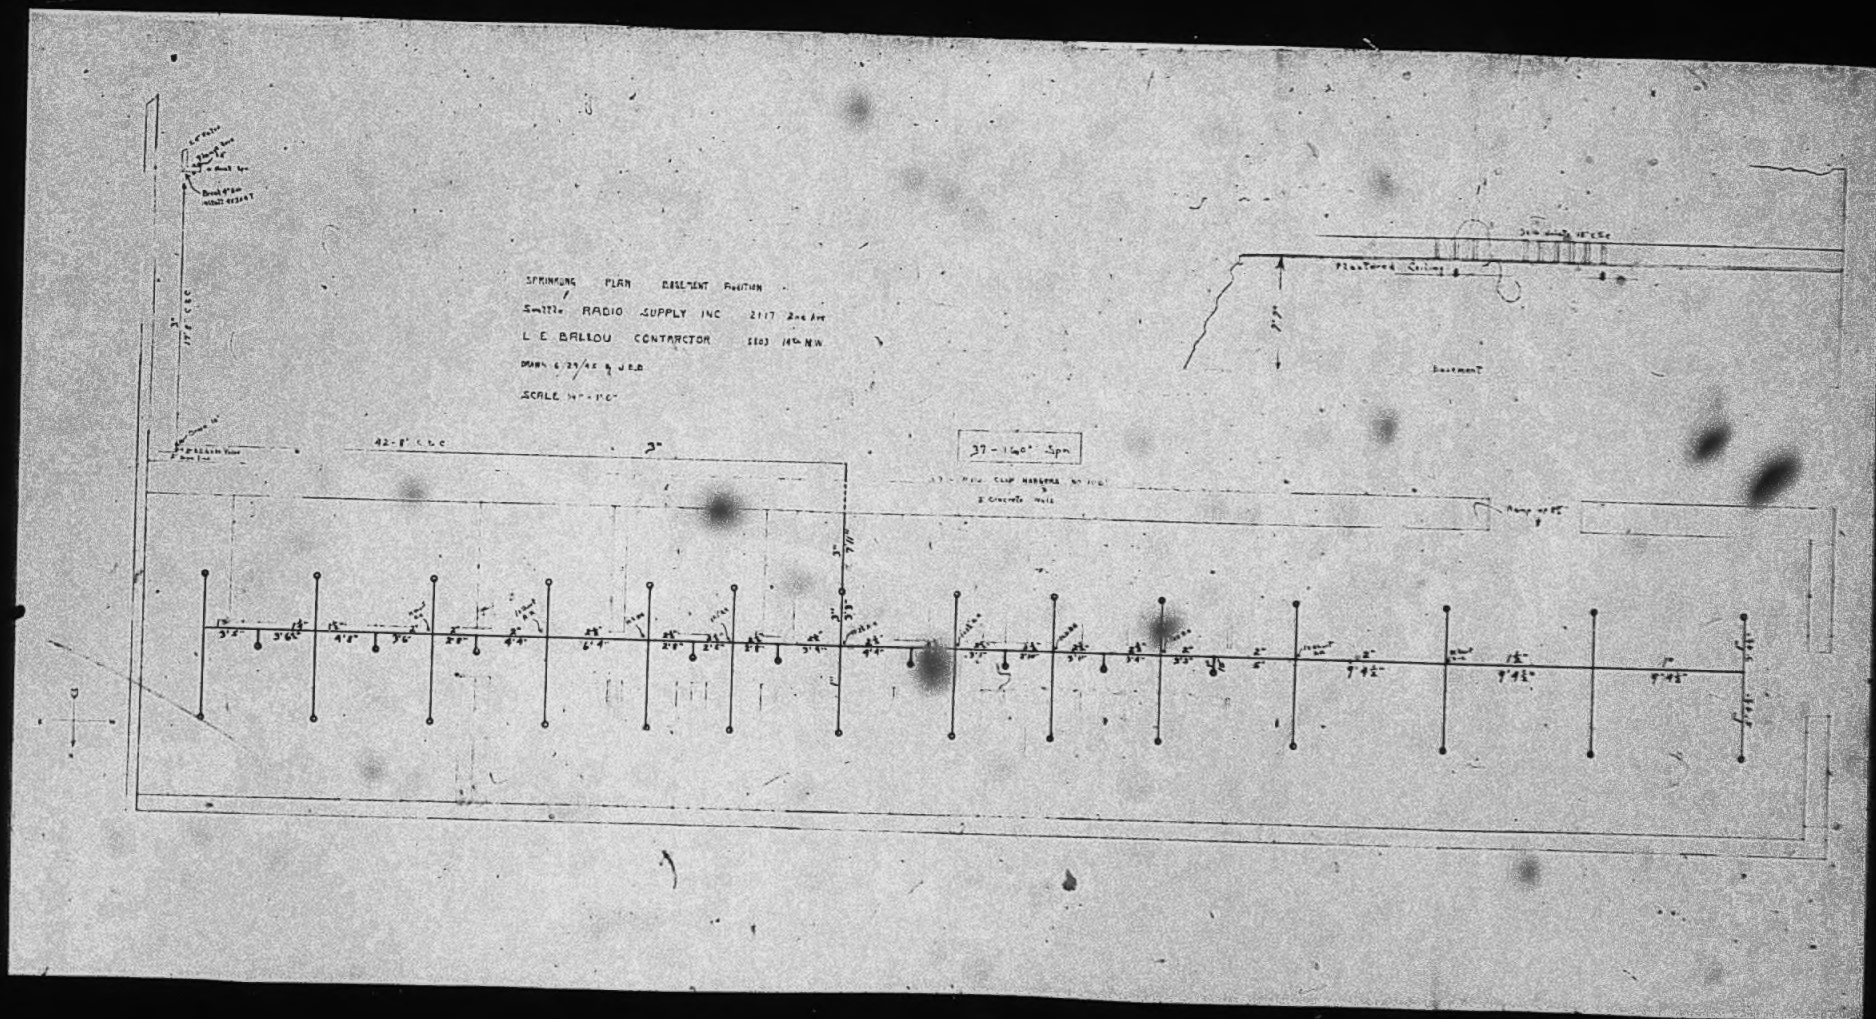
SPRINKLING PLAN BASEMENT ADDITION
Seattle RADIO SUPPLY INC 2117 2nd Ave
L. E. BALLOU CONTRACTOR 5803 14th N.W.
DRAWN 6/29/45 by J.E.B.
SCALE 1/4" = 1'-0"
37 - 160° Spn
42-8" C.L.C.
Plastered Ceiling
Basement

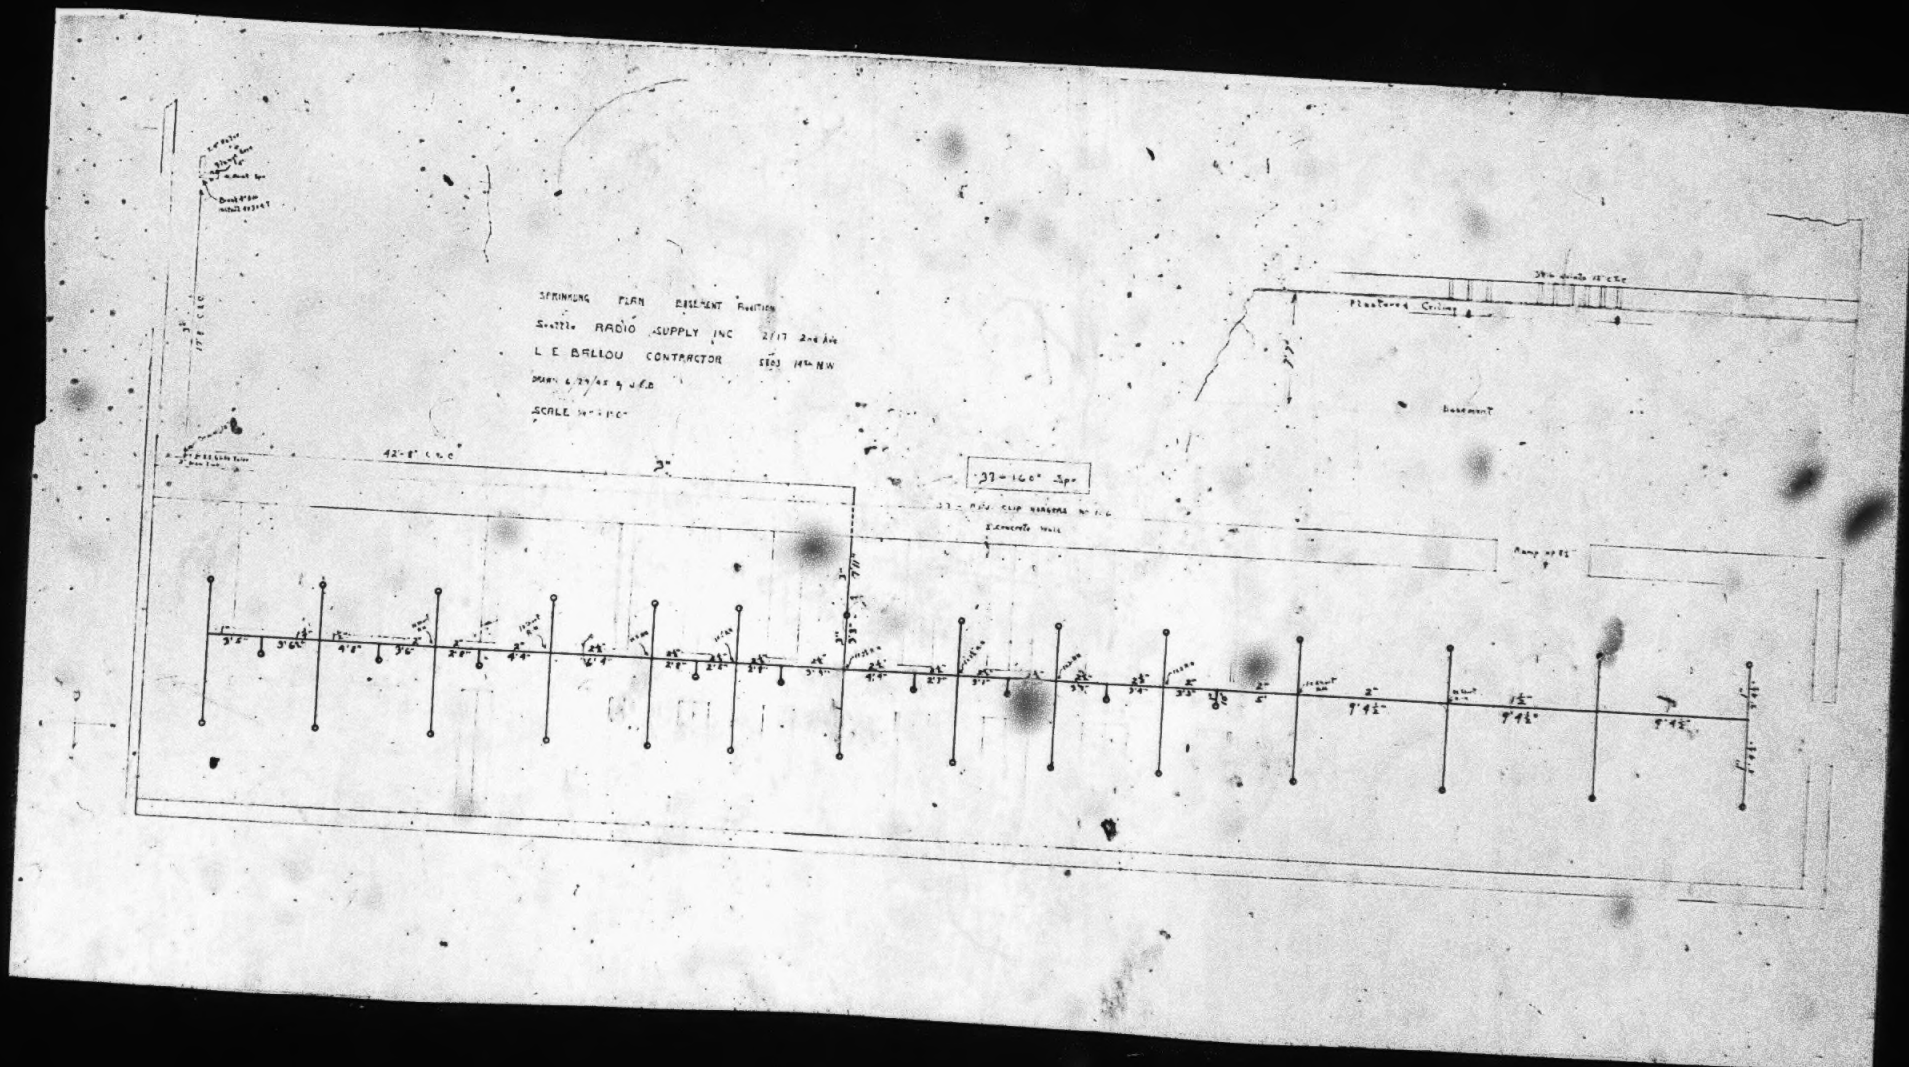
SPRINKLING PLAN BASEMENT Addition
Seattle RADIO SUPPLY INC 2717 2nd Ave
L E BALLOU CONTRACTOR 5803 14th NW
SCALE
Plastered Ceiling
Basement
42'-8" C.L.C.
37-160° Spr
Ramp up 8½"